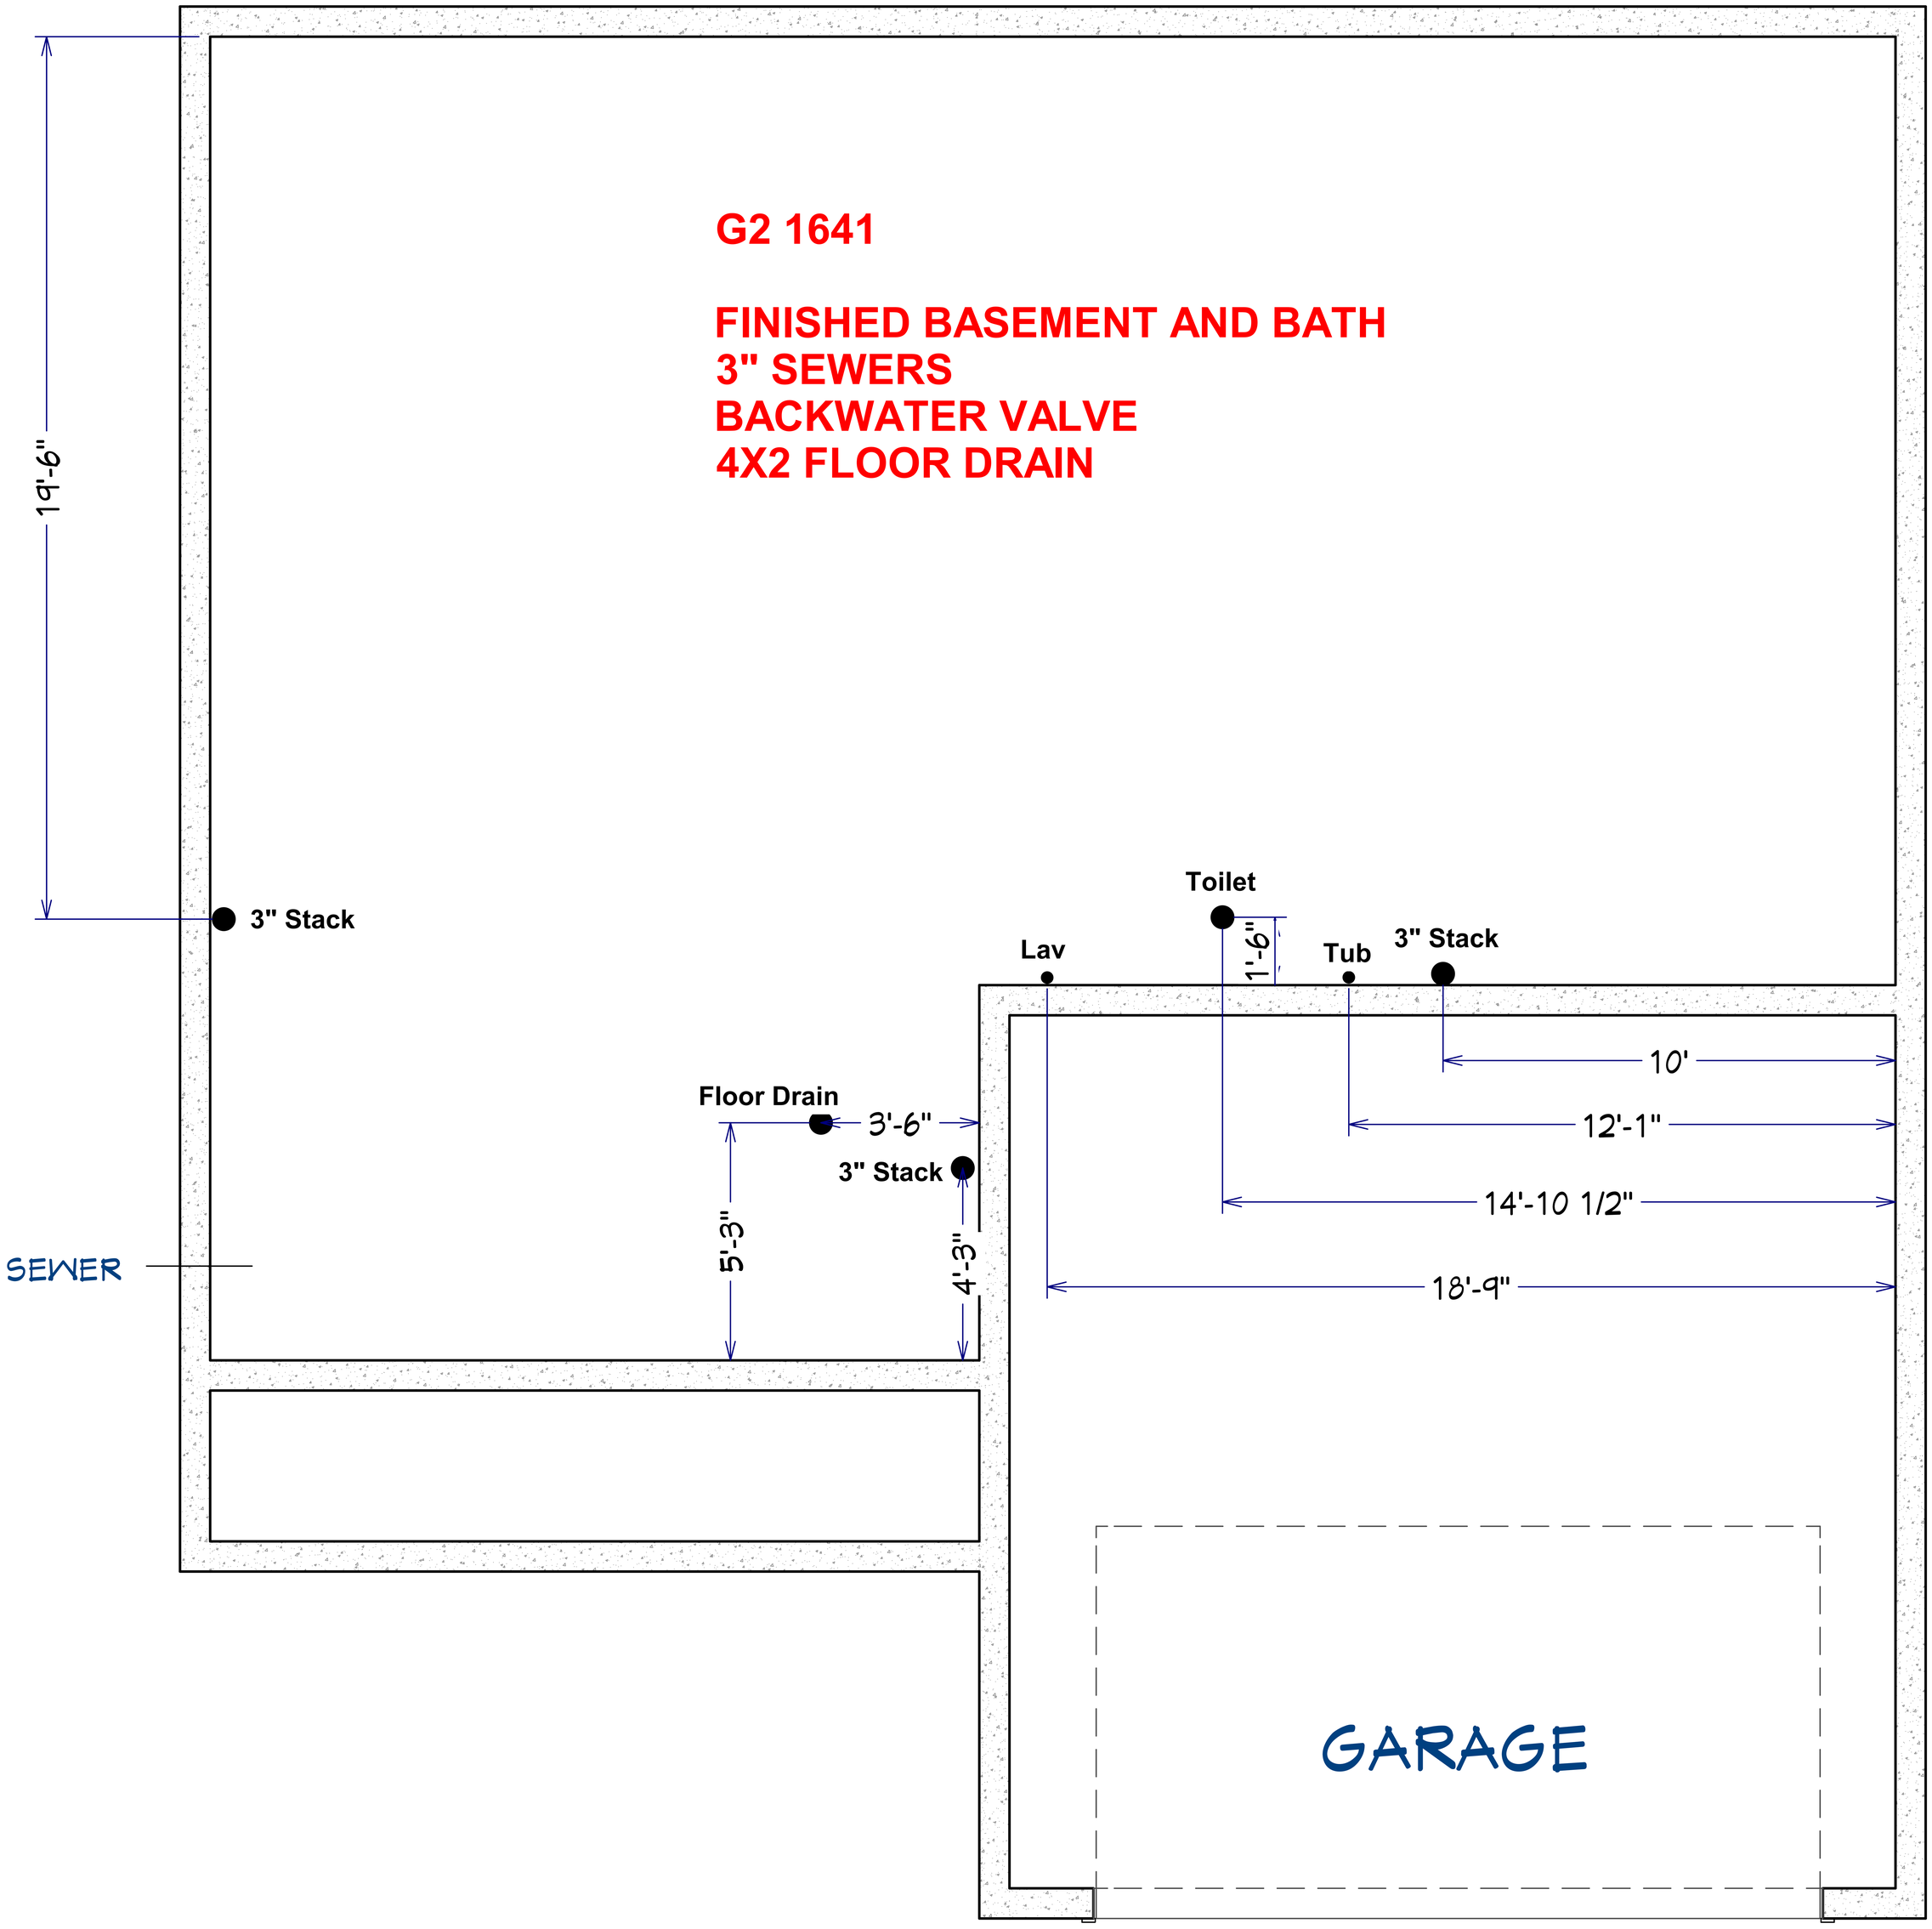
G2 1641
FINISHED BASEMENT AND BATH
3" SEWERS
BACKWATER VALVE
4X2 FLOOR DRAIN
19'-6"
3" Stack
Toilet
Lav
1'-6"
Tub
3" Stack
10'
12'-1"
14'-10 1/2"
18'-9"
Floor Drain
3'-6"
3" Stack
5'-3"
4'-3"
SEWER
GARAGE