NATE !

MAKE SURE SUMP INSTALLED
ALL PVC LINES ASIDE OF ONE 2" RISER CAPPED OFF !!
CAP OFF AND INSULATE ALL WATER LINES - INSULATE WITH 1' THROUGH CONCRETE

VC 5618
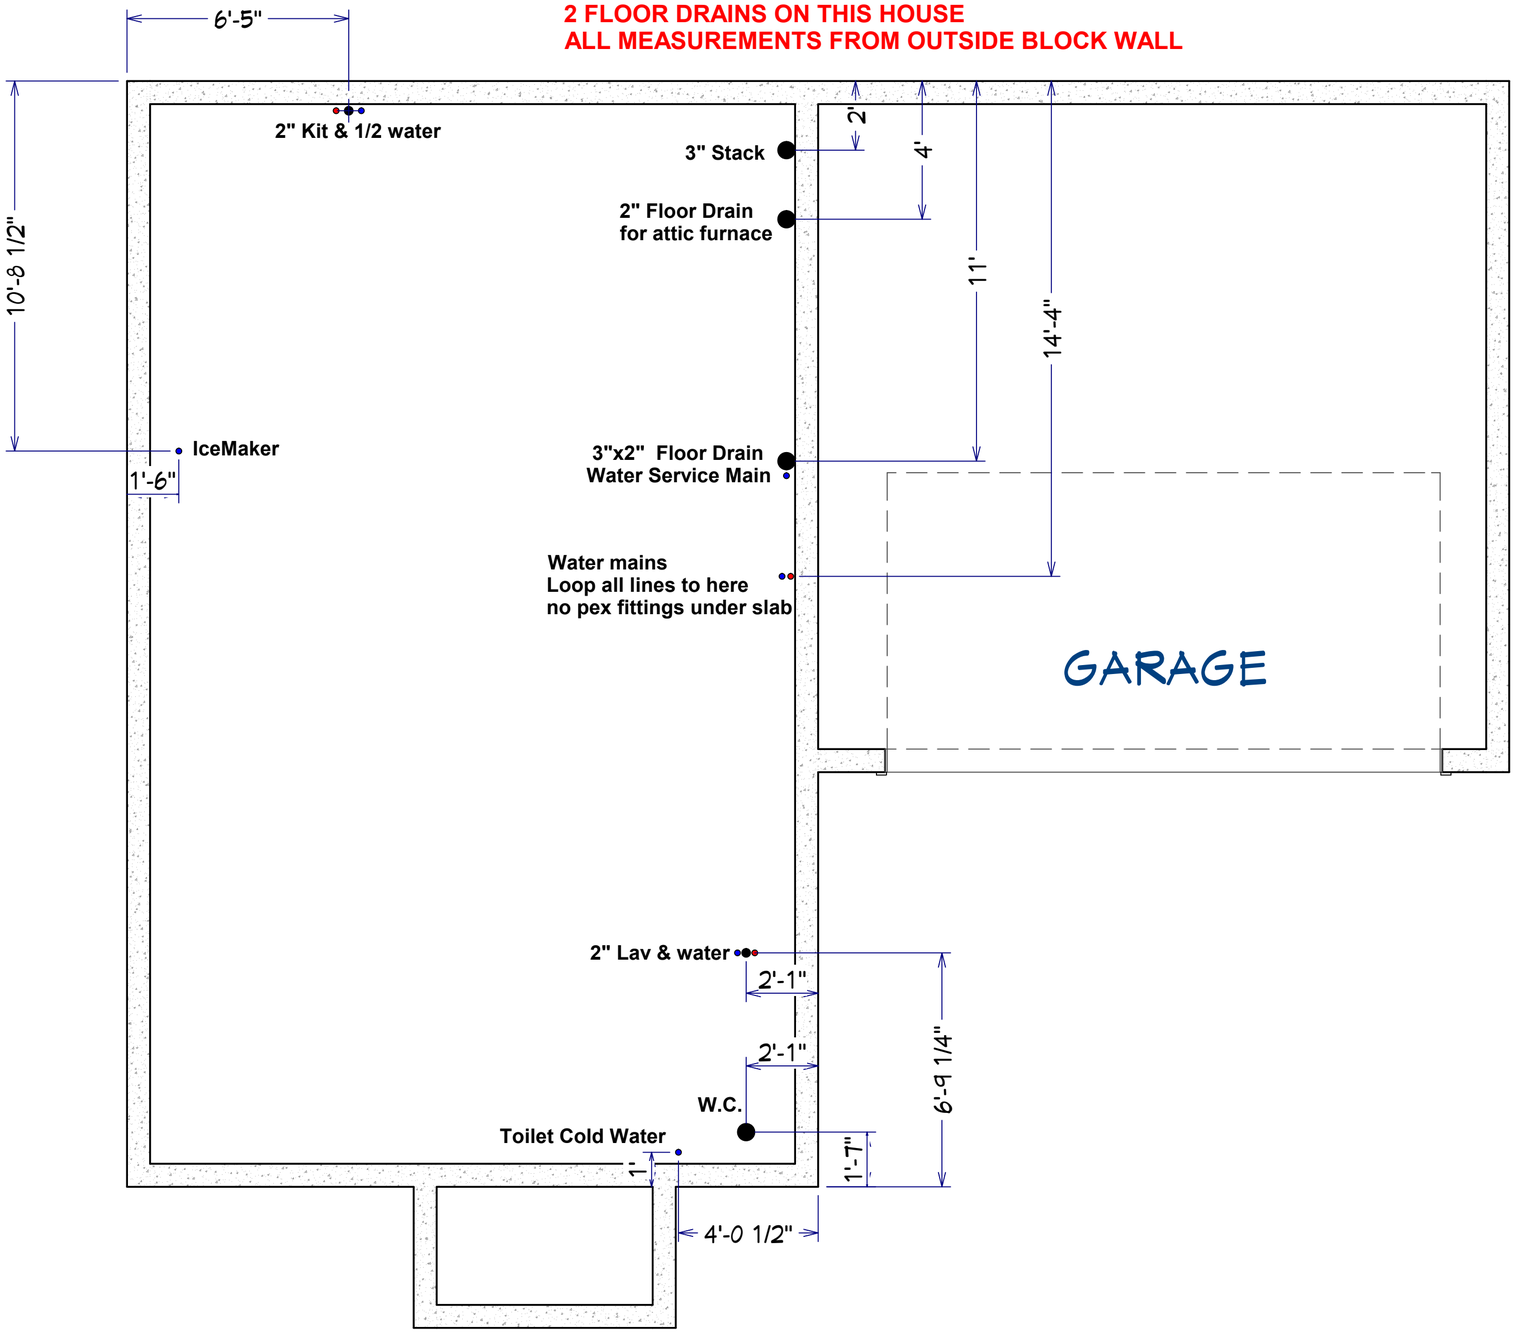
2 STORY SLAB
3" SEWERS
2 FLOOR DRAINS ON THIS HOUSE
ALL MEASUREMENTS FROM OUTSIDE BLOCK WALL