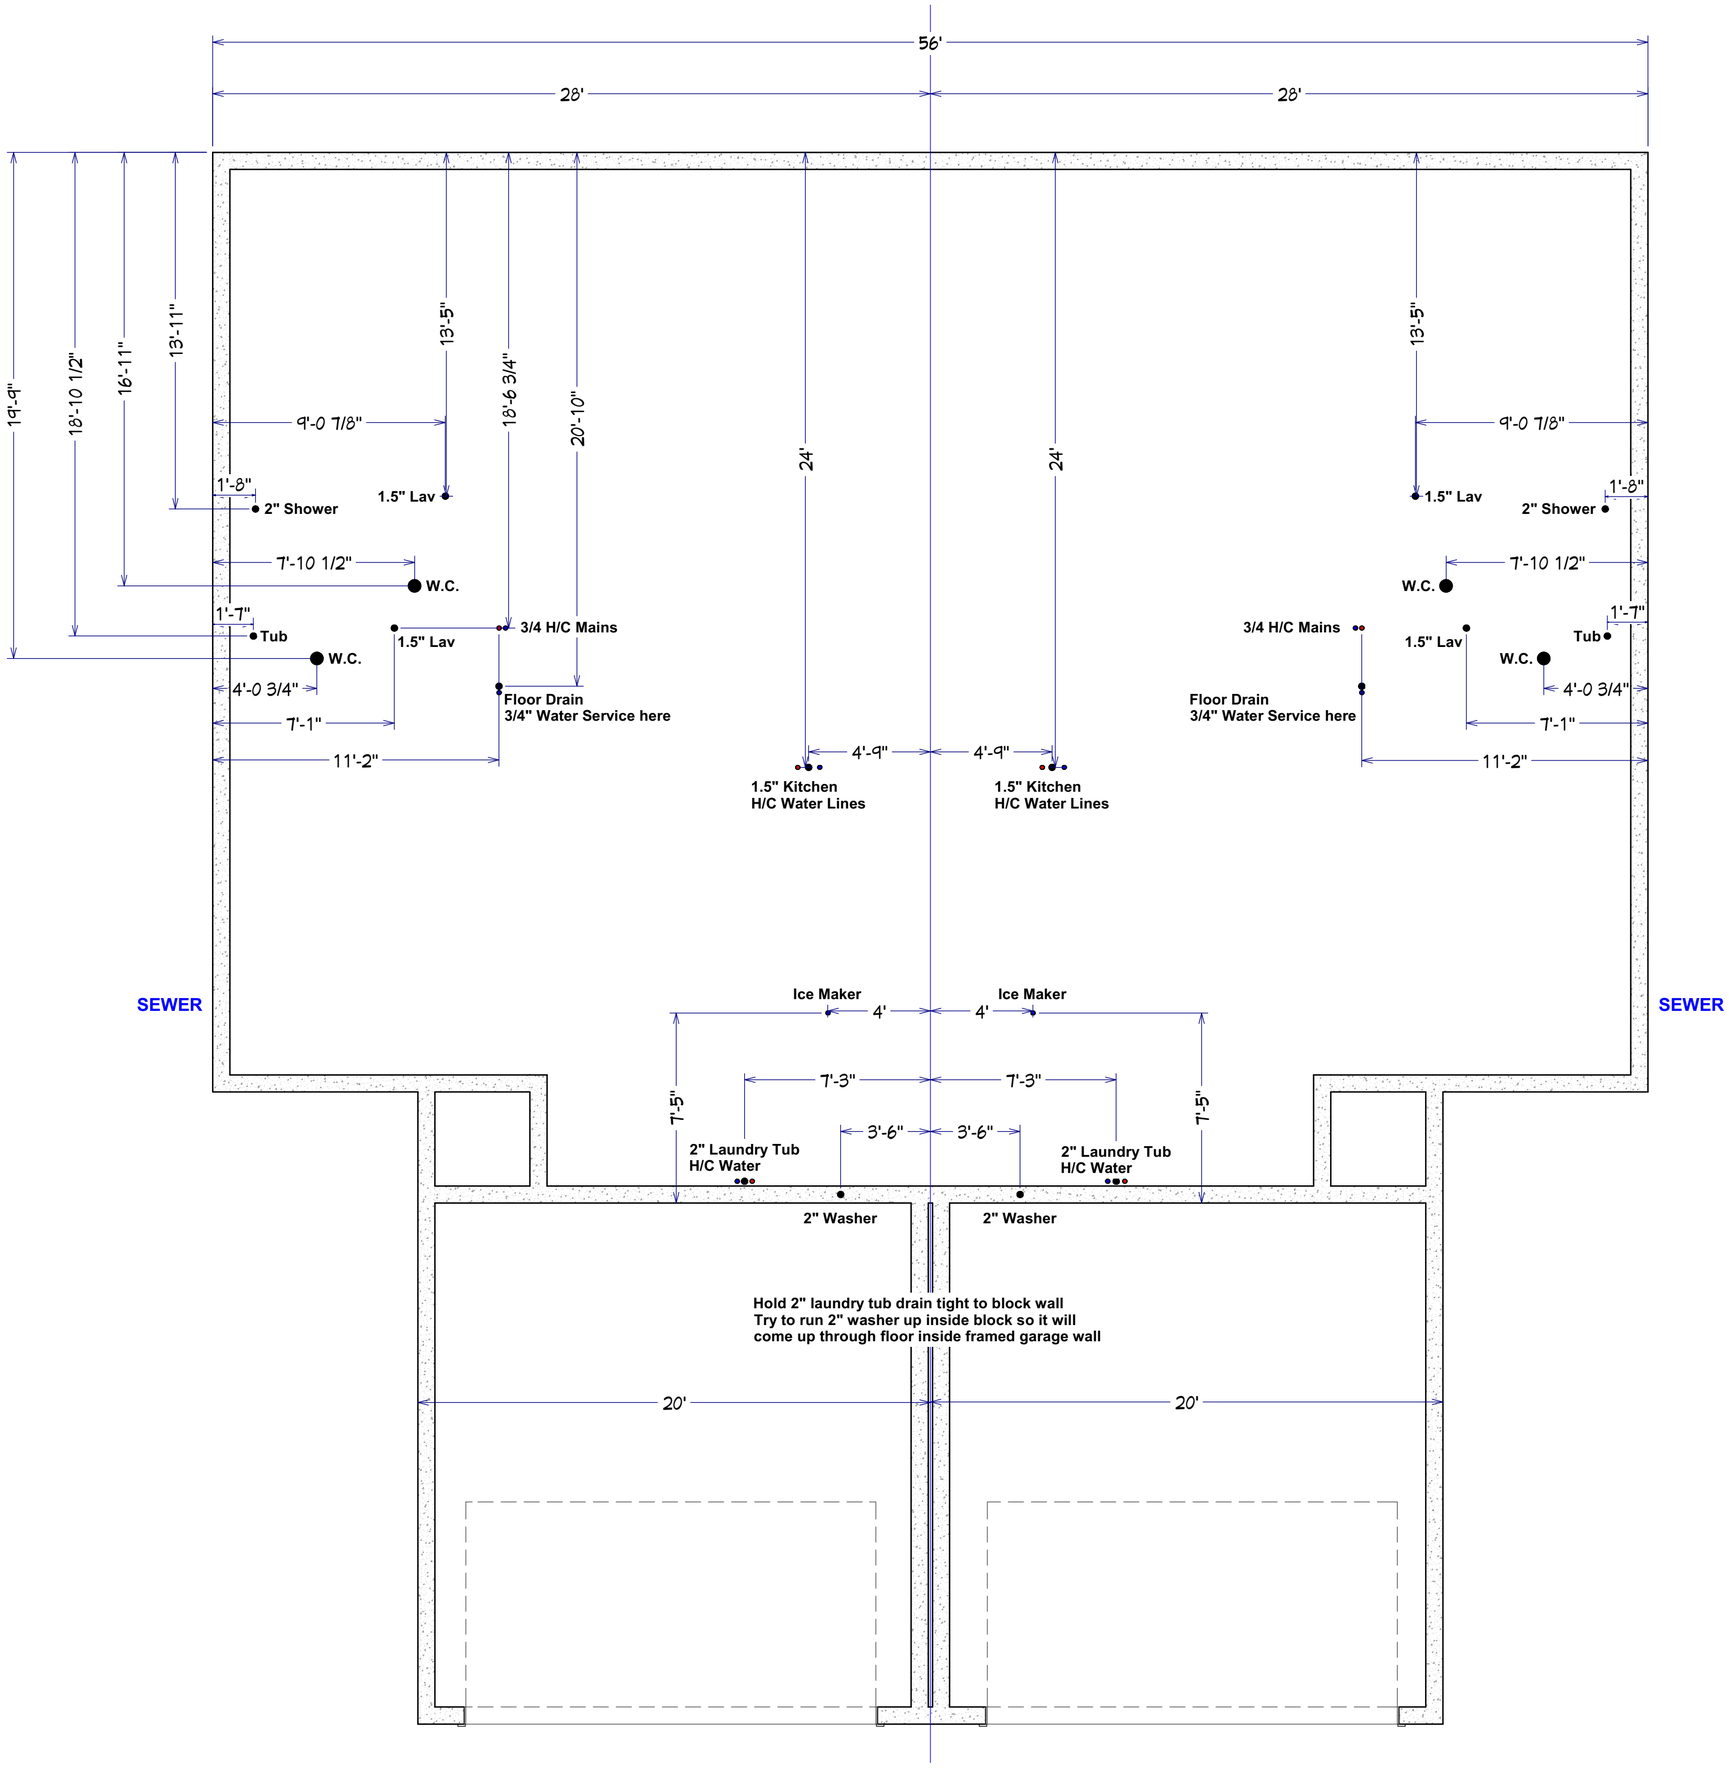

NOTES:
Loop 3/4" water service outside of building