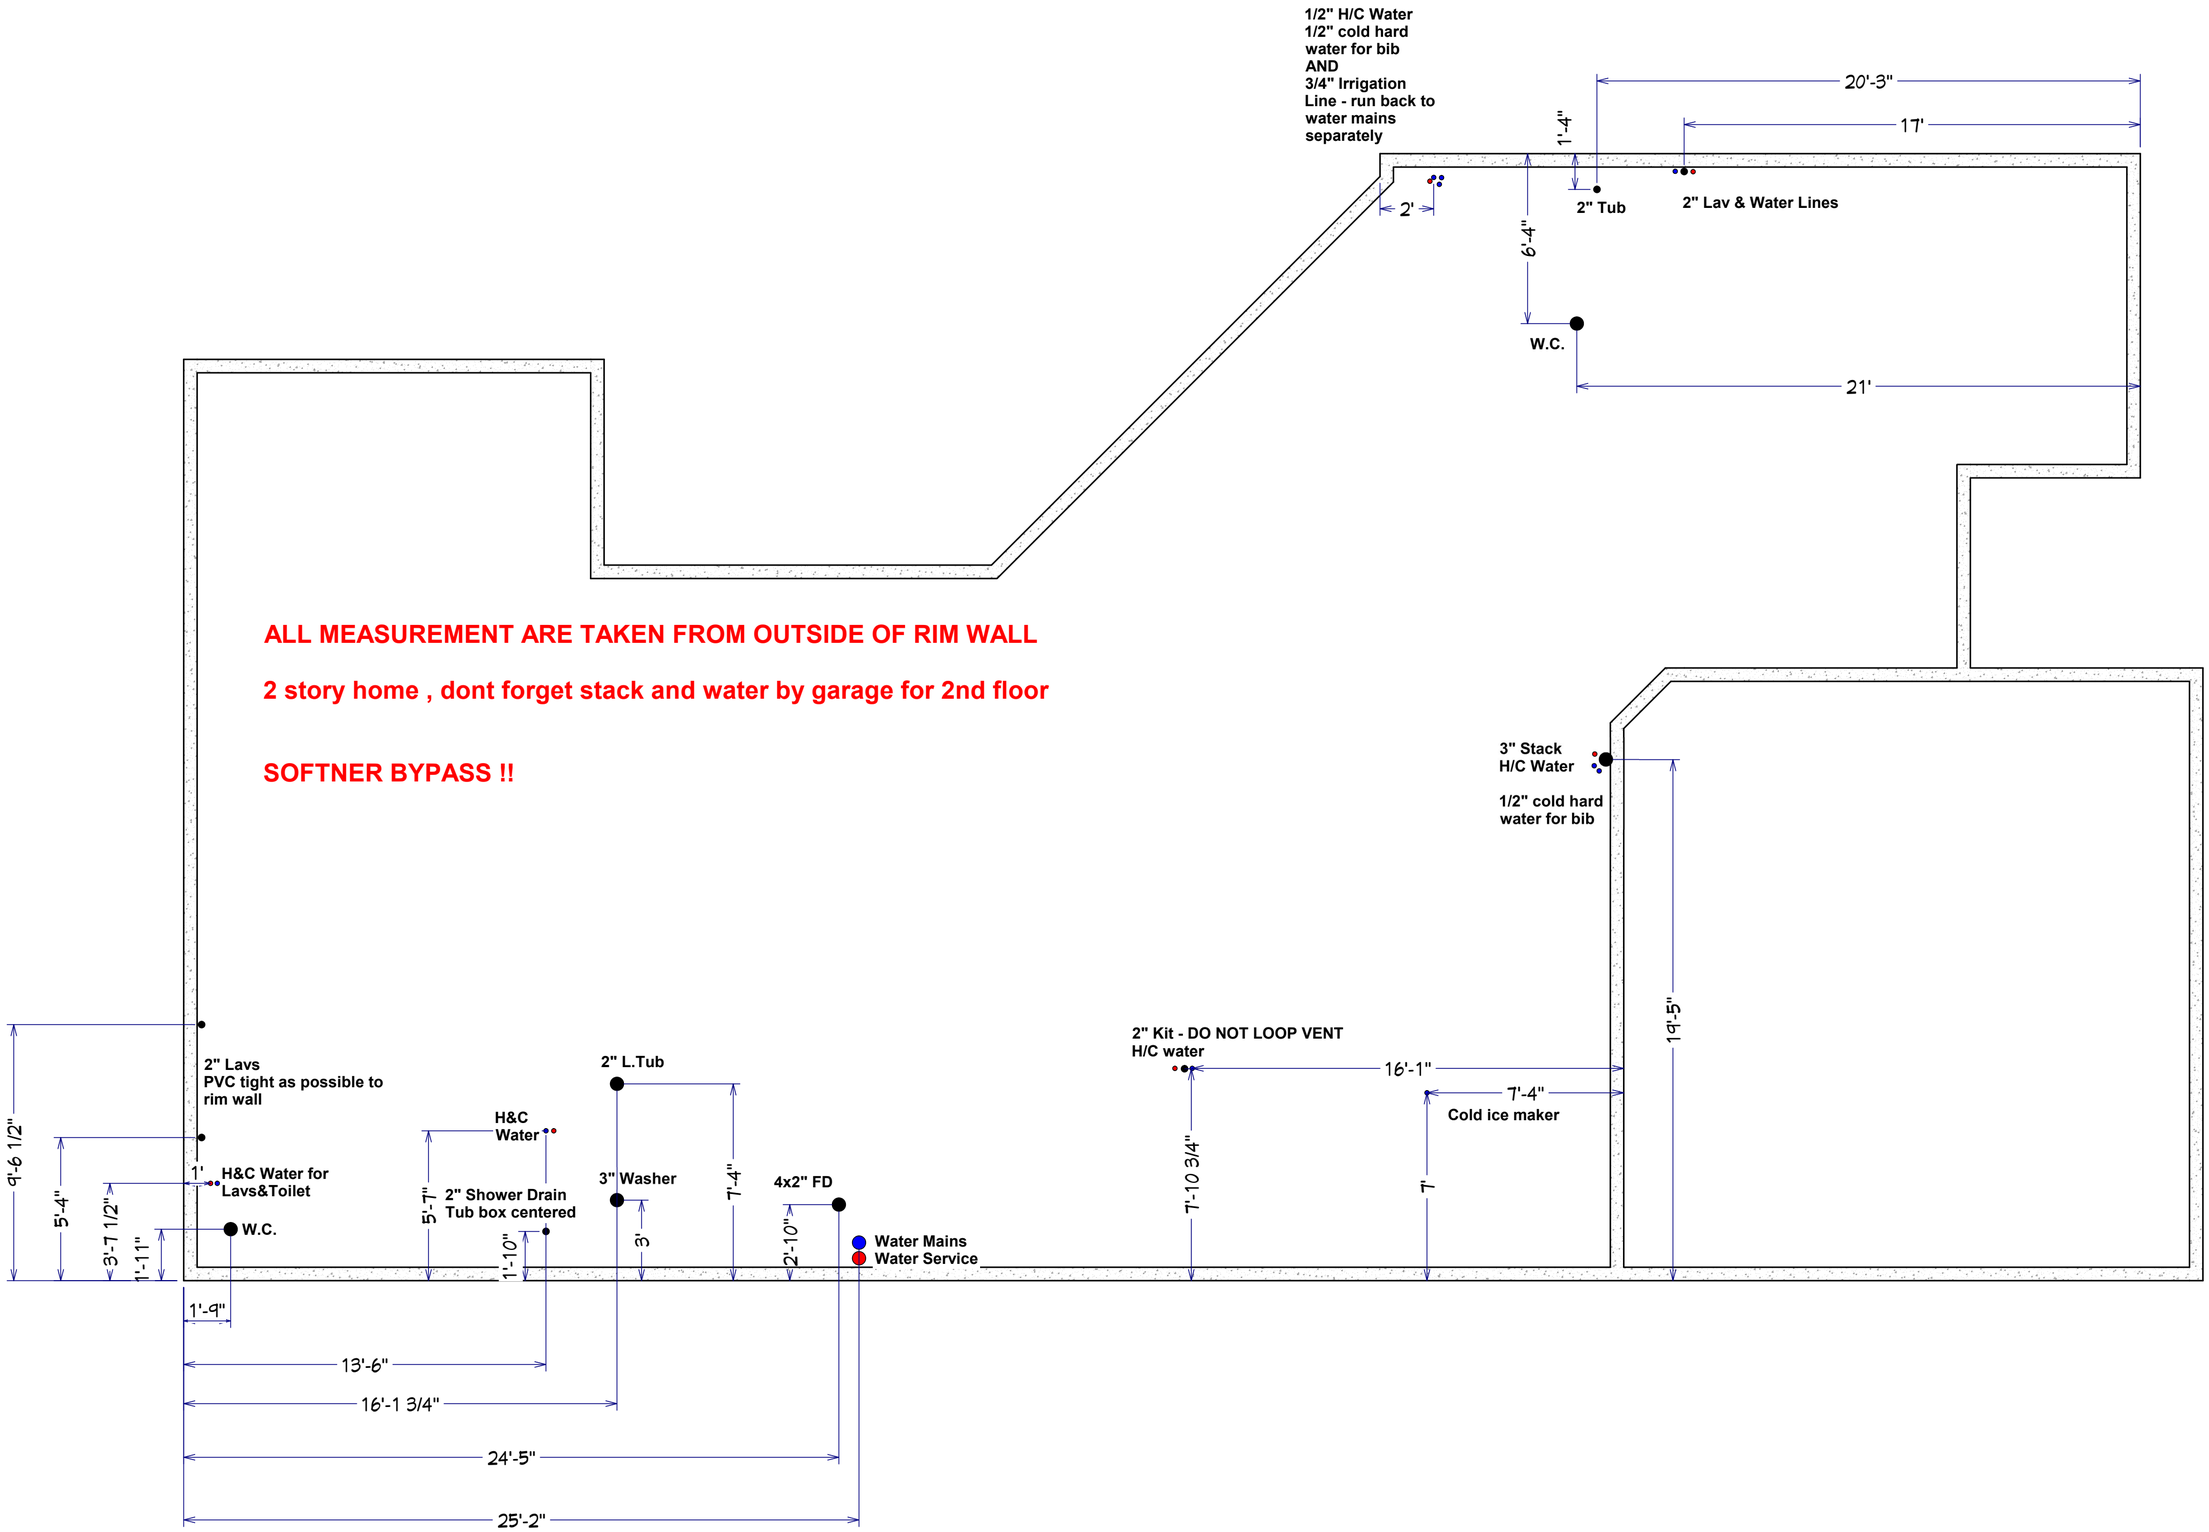
1/2" H/C Water
1/2" cold hard water for bib
AND
3/4" Irrigation Line - run back to water mains separately
20'-3"
17'
1'-4"
2'
2" Tub
2" Lav & Water Lines
6'-4"
W.C.
21'
ALL MEASUREMENT ARE TAKEN FROM OUTSIDE OF RIM WALL
2 story home , dont forget stack and water by garage for 2nd floor
SOFTNER BYPASS !!
3" Stack
H/C Water
1/2" cold hard water for bib
19'-5"
2" Kit - DO NOT LOOP VENT
H/C water
16'-1"
7'-4"
Cold ice maker
7'-10 3/4"
7'
2" Lavs
PVC tight as possible to rim wall
2" L.Tub
H&C Water
1'
H&C Water for Lavs&Toilet
W.C.
2" Shower Drain
Tub box centered
3" Washer
4x2" FD
Water Mains
Water Service
9'-6 1/2"
5'-4"
3'-7 1/2"
1'-11"
5'-7"
1'-10"
3'
7'-4"
2'-10"
1'-9"
13'-6"
16'-1 3/4"
24'-5"
25'-2"