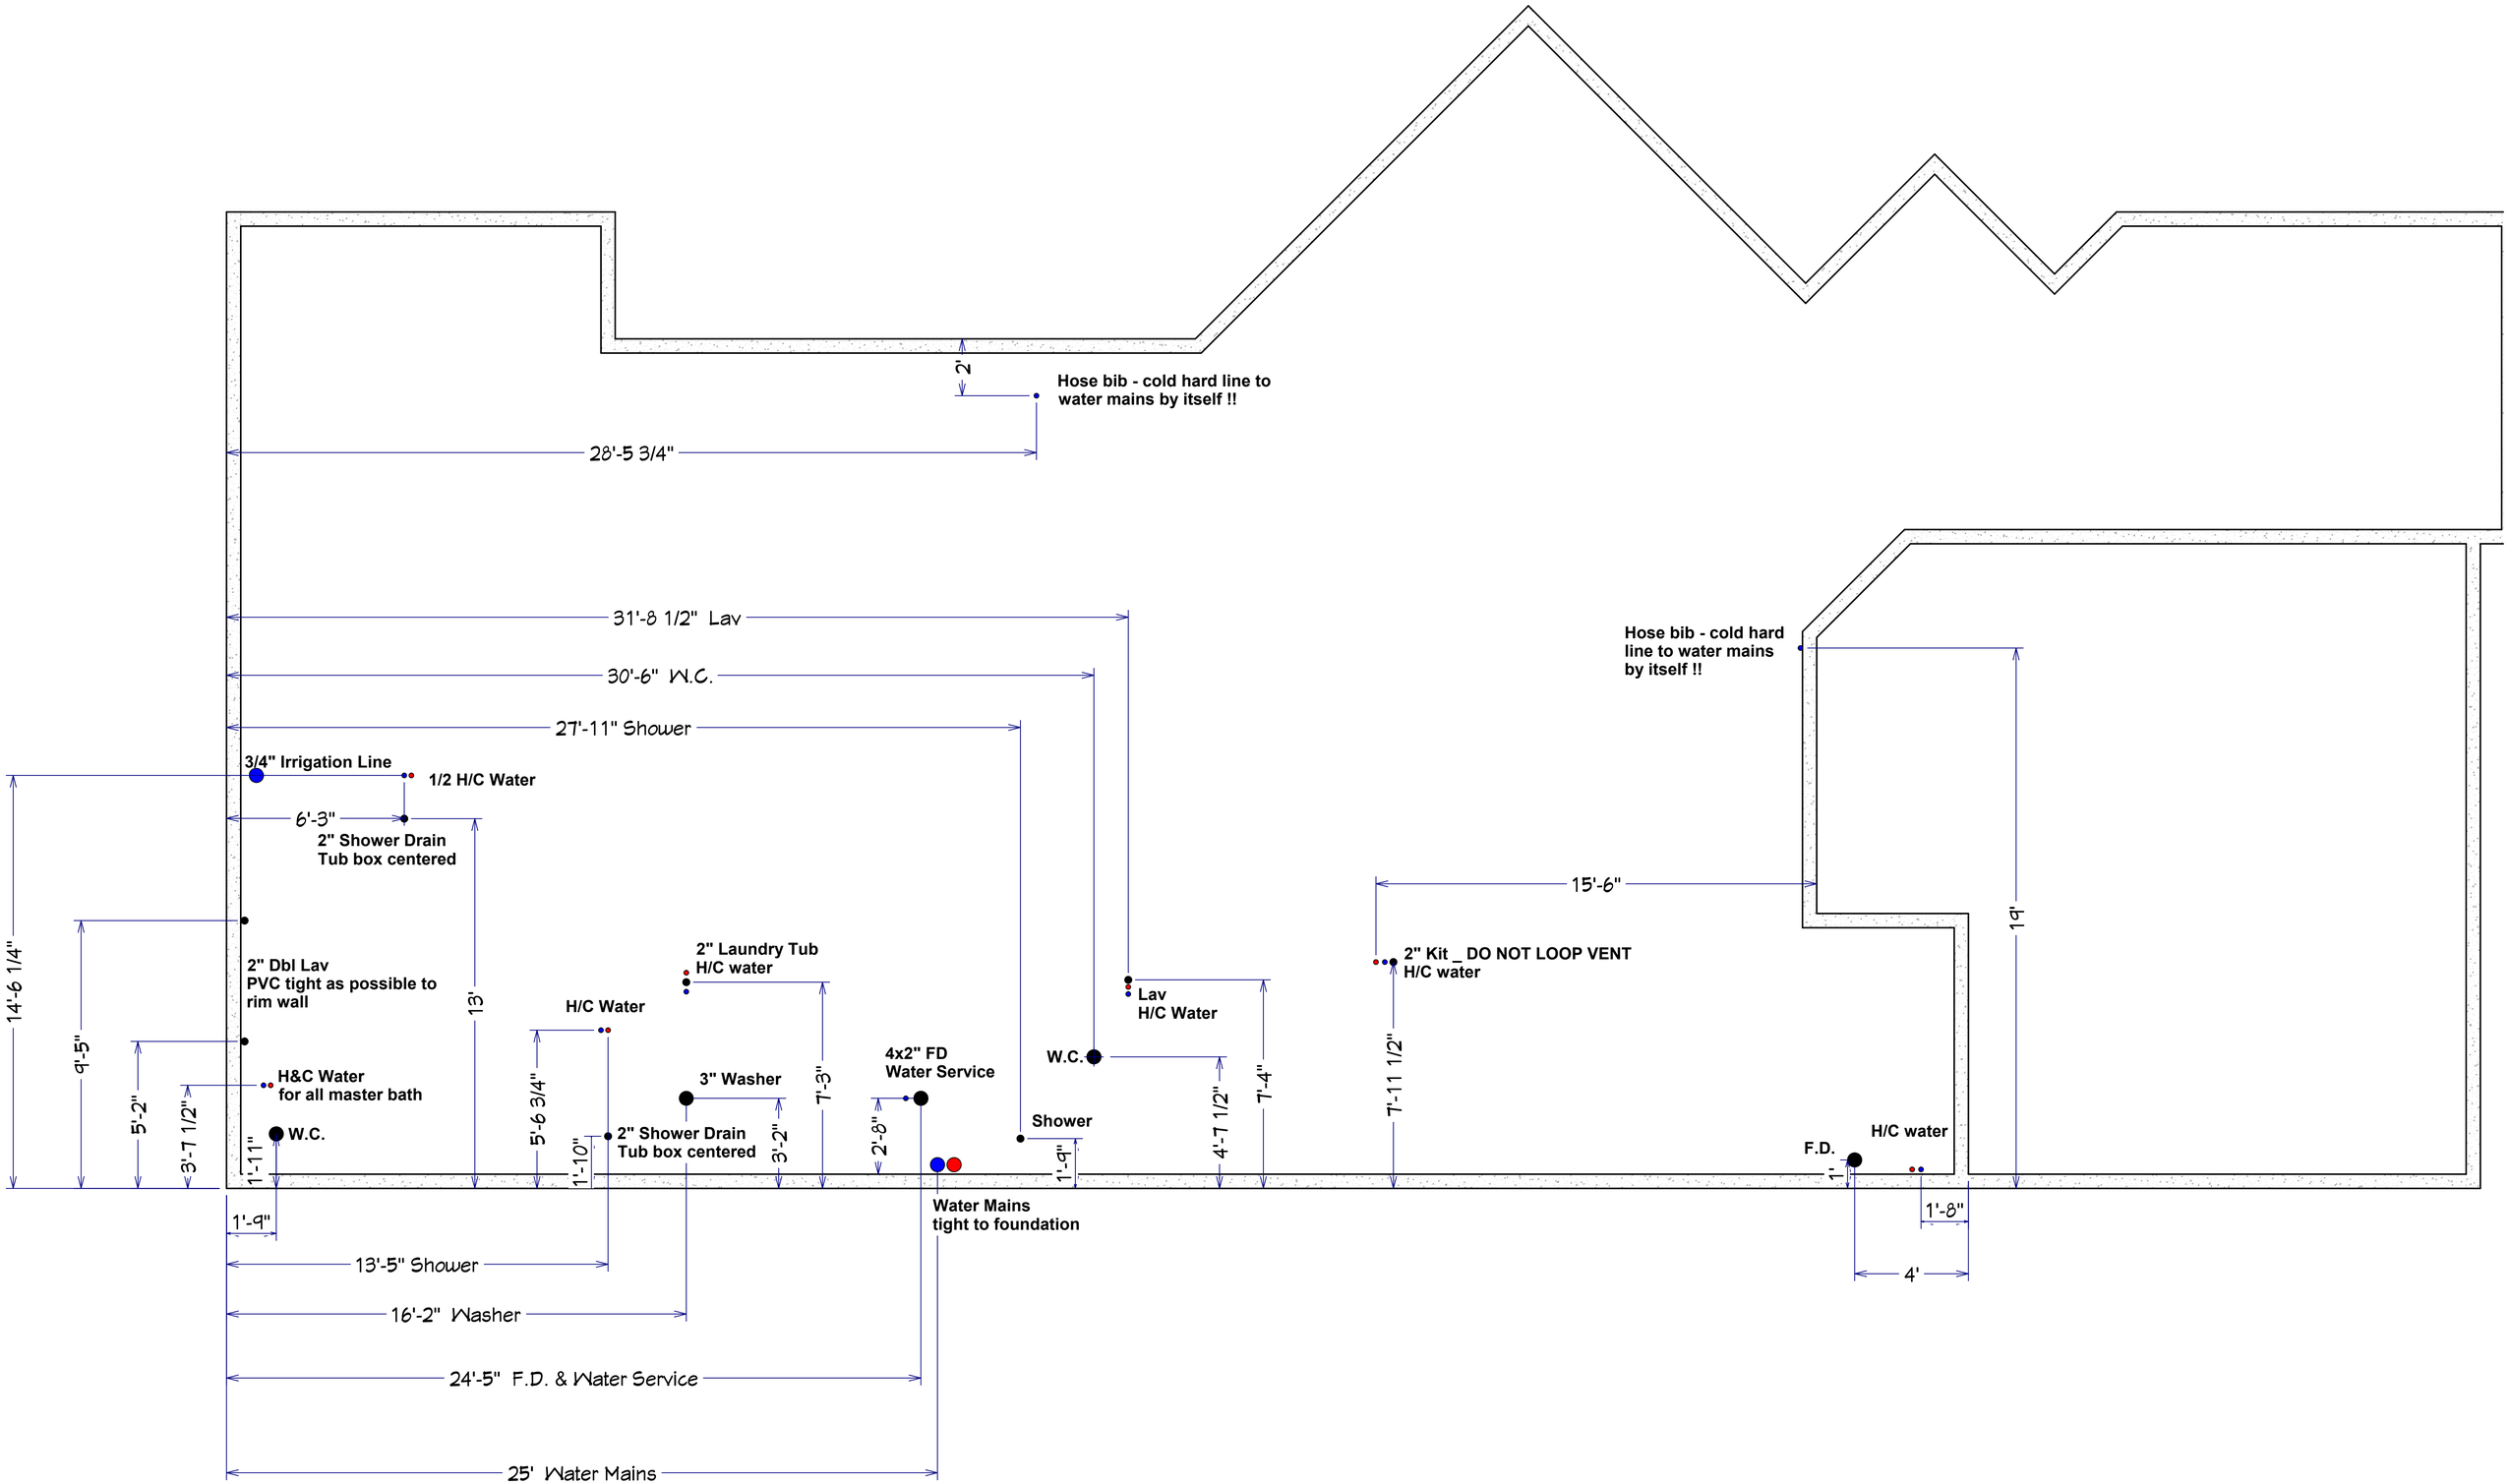
2'
Hose bib - cold hard line to water mains by itself !!
28'-5 3/4"
31'-8 1/2" Lav
30'-6" W.C.
27'-11" Shower
3/4" Irrigation Line
1/2 H/C Water
6'-3"
2" Shower Drain Tub box centered
14'-6 1/4"
9'-5"
5'-2"
3'-7 1/2"
2" Dbl Lav PVC tight as possible to rim wall
13'
H&C Water for all master bath
W.C.
1'-11"
1'-9"
H/C Water
5'-6 3/4"
1'-10"
2" Shower Drain Tub box centered
2" Laundry Tub H/C water
3" Washer
3'-2"
7'-3"
4x2" FD Water Service
2'-8"
Water Mains tight to foundation
13'-5" Shower
16'-2" Washer
24'-5" F.D. & Water Service
25' Water Mains
W.C.
Shower
1'-9"
Lav H/C Water
4'-7 1/2"
7'-4"
Hose bib - cold hard line to water mains by itself !!
15'-6"
2" Kit _ DO NOT LOOP VENT H/C water
7'-11 1/2"
19'
F.D.
1'
H/C water
1'-8"
4'