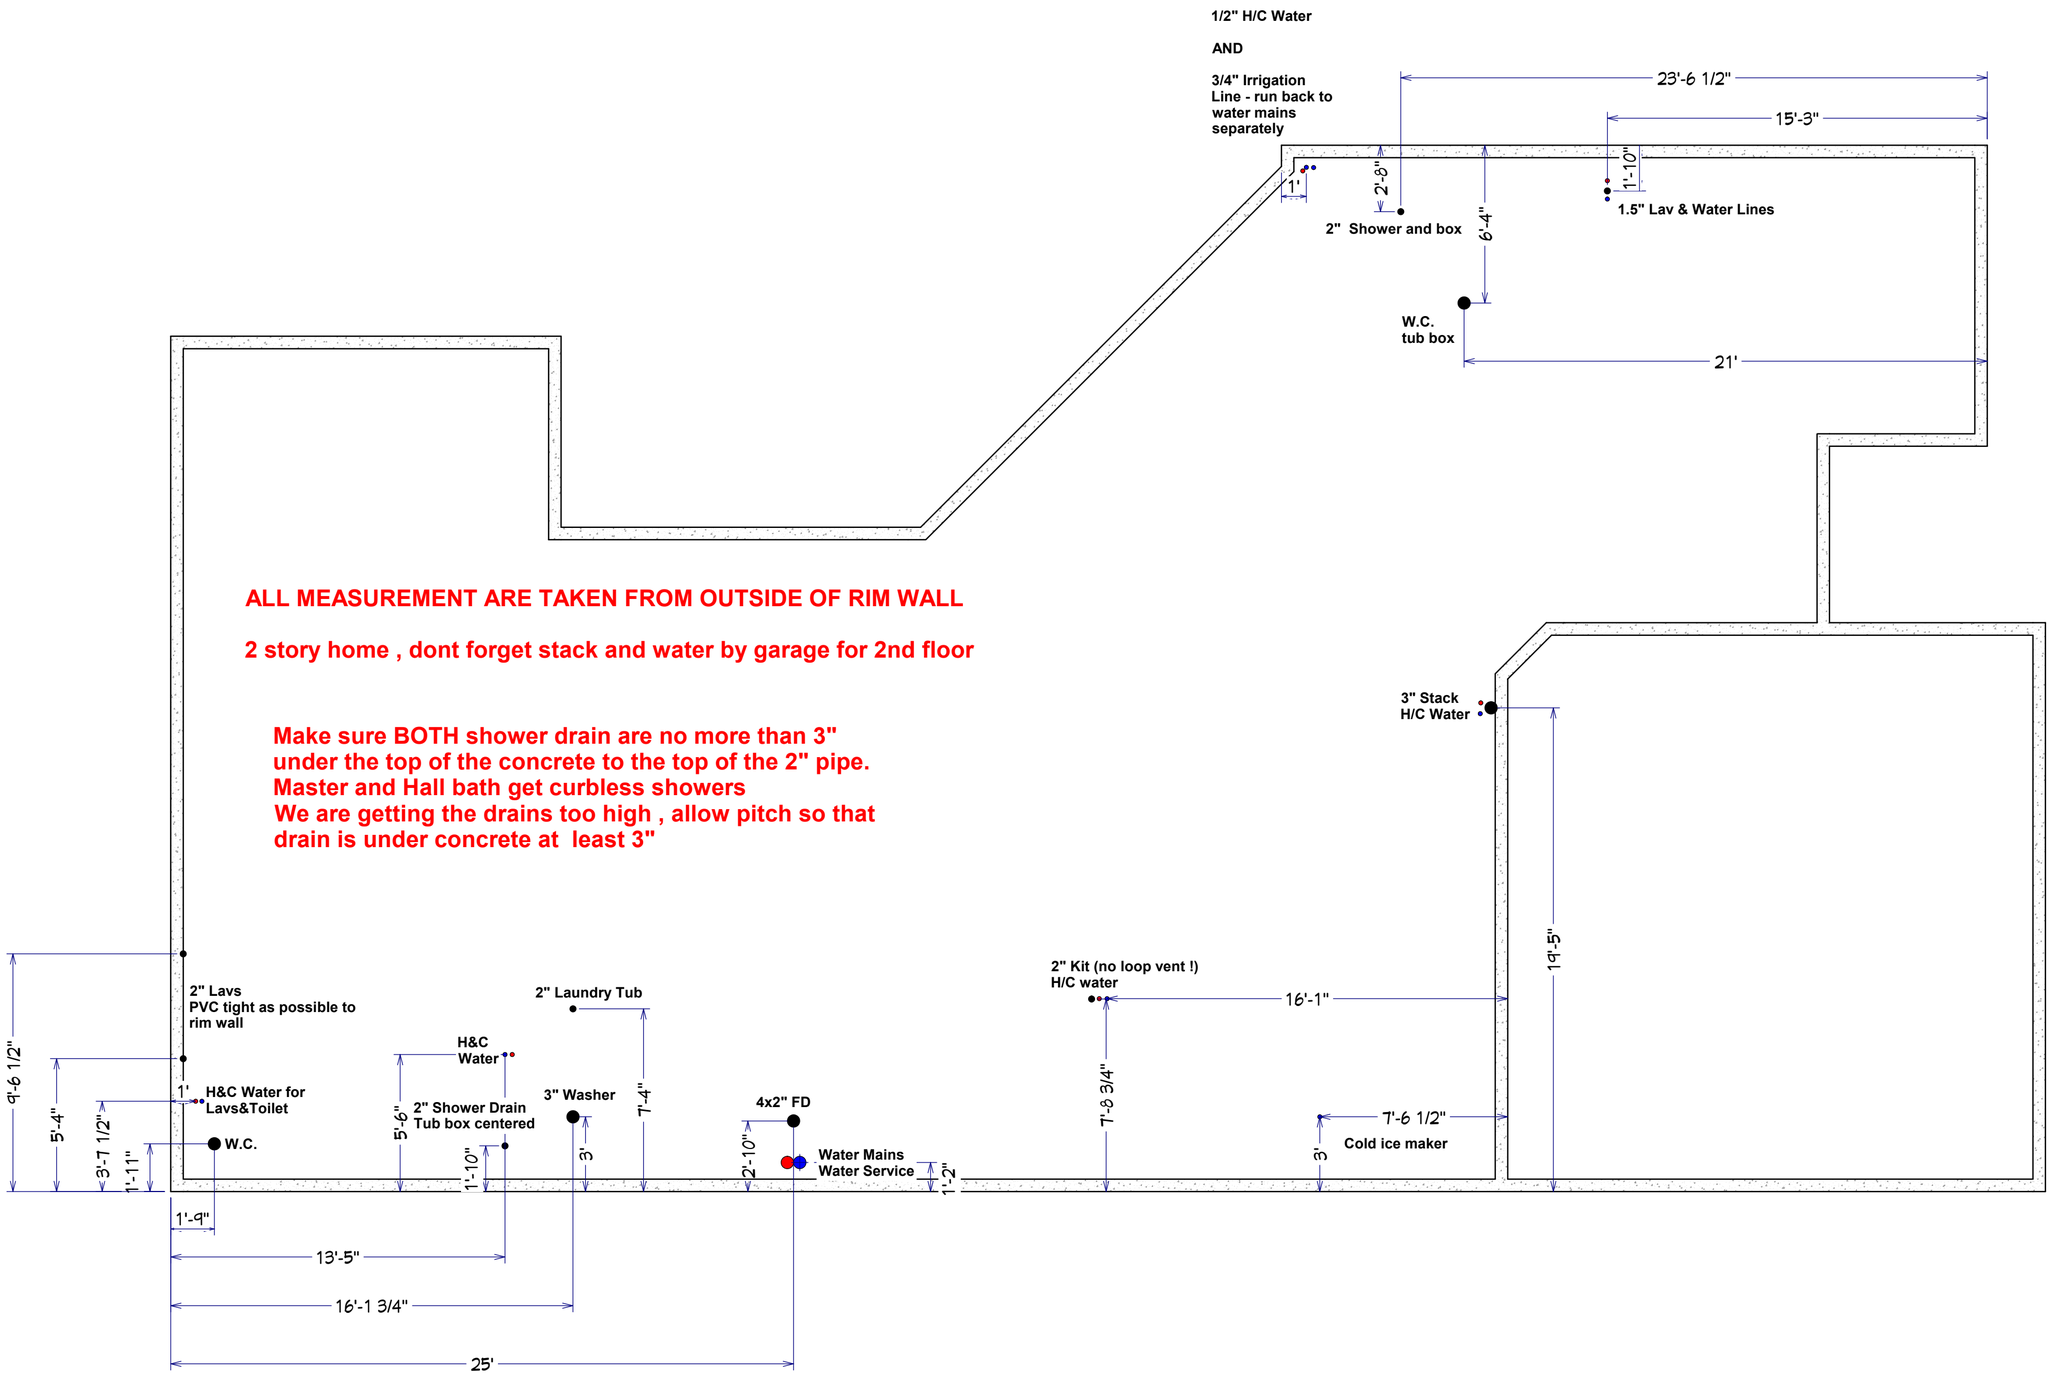
1/2" H/C Water
AND
3/4" Irrigation Line - run back to water mains separately
23'-6 1/2"
15'-3"
1'
2'-8"
1'-10"
2" Shower and box
1.5" Lav & Water Lines
6'-4"
W.C. tub box
21'
ALL MEASUREMENT ARE TAKEN FROM OUTSIDE OF RIM WALL
2 story home , dont forget stack and water by garage for 2nd floor
Make sure BOTH shower drain are no more than 3" under the top of the concrete to the top of the 2" pipe.
Master and Hall bath get curbless showers
We are getting the drains too high , allow pitch so that drain is under concrete at least 3"
3" Stack H/C Water
19'-5"
2" Kit (no loop vent !) H/C water
16'-1"
7'-8 3/4"
7'-6 1/2"
Cold ice maker
3"
2" Laundry Tub
H&C Water
3" Washer
7'-4"
4x2" FD
2'-10"
Water Mains Water Service
1'-2"
2" Lavs PVC tight as possible to rim wall
9'-6 1/2"
5'-4"
3'-7 1/2"
1'-11"
1'
H&C Water for Lavs&Toilet
W.C.
5'-6"
2" Shower Drain Tub box centered
1'-10"
3"
1'-9"
13'-5"
16'-1 3/4"
25'