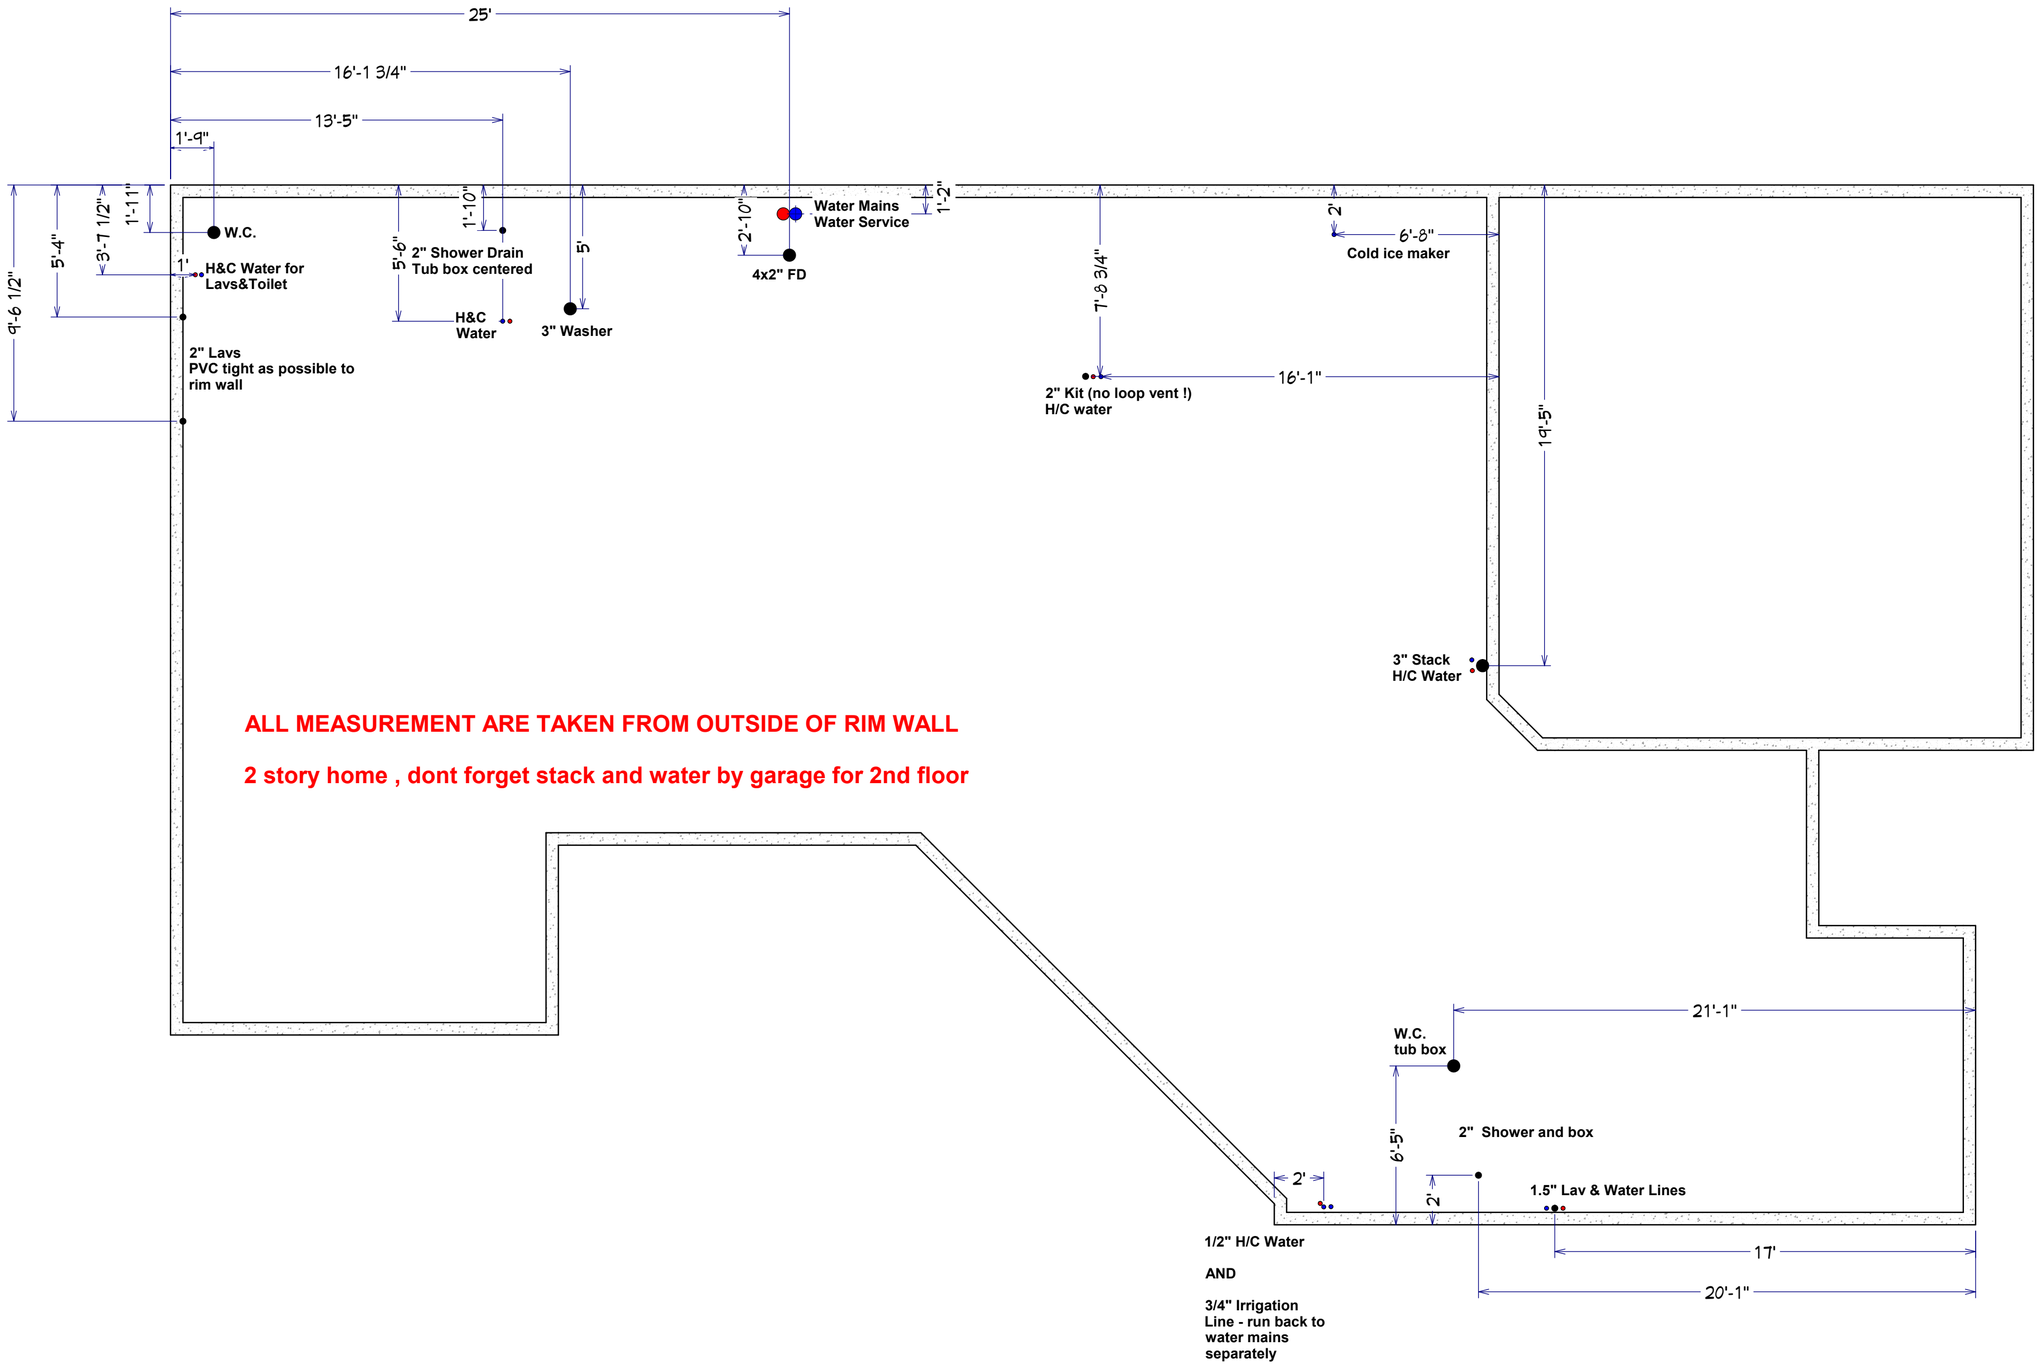
25'
16'-1 3/4"
13'-5"
1'-9"
9'-6 1/2"
5'-4"
3'-7 1/2"
1'-11"
W.C.
1'
H&C Water for
Lavs&Toilet
2" Lavs
PVC tight as possible to
rim wall
5'-6"
1'-10"
2" Shower Drain
Tub box centered
H&C
Water
5'
3" Washer
2'-10"
Water Mains
Water Service
1'-2"
4x2" FD
7'-6 3/4"
2" Kit (no loop vent !)
H/C water
2'
6'-8"
Cold ice maker
16'-1"
19'-5"
3" Stack
H/C Water
ALL MEASUREMENT ARE TAKEN FROM OUTSIDE OF RIM WALL
2 story home , dont forget stack and water by garage for 2nd floor
21'-1"
W.C.
tub box
6'-5"
2" Shower and box
2'
2'
1.5" Lav & Water Lines
1/2" H/C Water
AND
3/4" Irrigation
Line - run back to
water mains
separately
17'
20'-1"