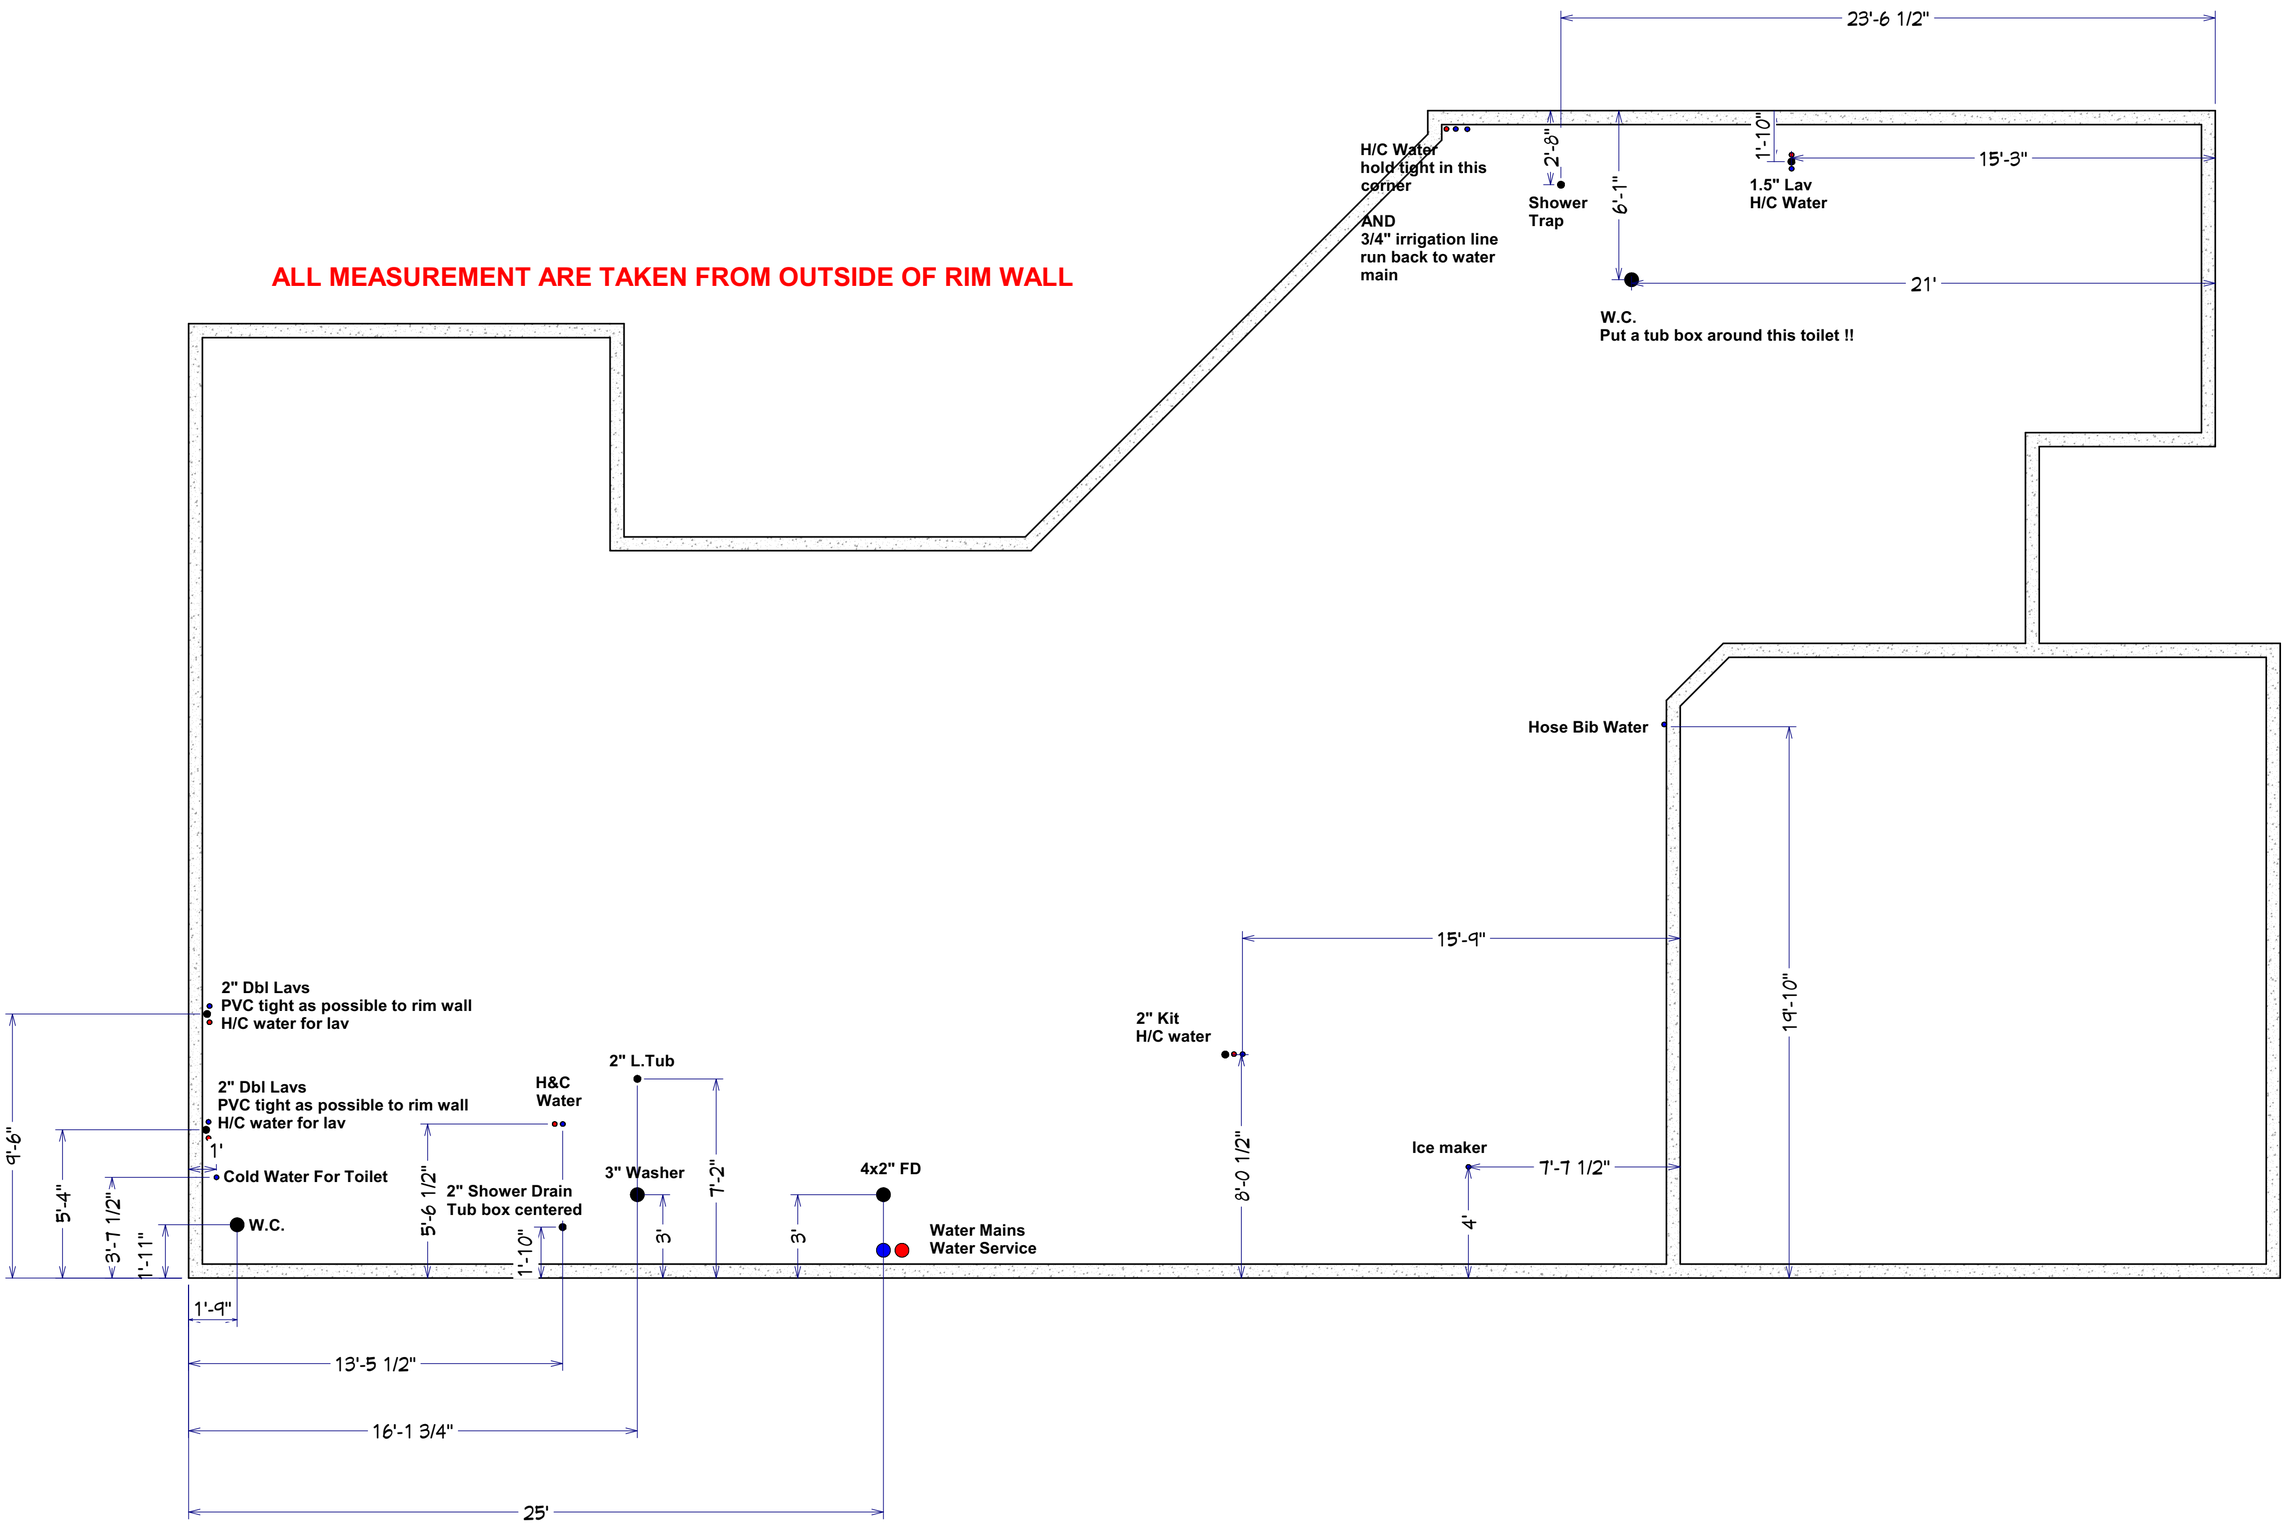
ALL MEASUREMENT ARE TAKEN FROM OUTSIDE OF RIM WALL
23'-6 1/2"
H/C Water
hold tight in this
corner
AND
3/4" irrigation line
run back to water
main
2'-8"
Shower
Trap
6'-1"
1'-10"
1.5" Lav
H/C Water
15'-3"
21'
W.C.
Put a tub box around this toilet !!
Hose Bib Water
15'-9"
19'-10"
2" Kit
H/C water
8'-0 1/2"
Ice maker
7'-7 1/2"
4'
2" Dbl Lavs
PVC tight as possible to rim wall
H/C water for lav
2" Dbl Lavs
PVC tight as possible to rim wall
H/C water for lav
1'
Cold Water For Toilet
W.C.
9'-6"
5'-4"
3'-7 1/2"
1'-11"
1'-9"
H&C
Water
5'-6 1/2"
2" Shower Drain
Tub box centered
1'-10"
2" L.Tub
3" Washer
3'
7'-2"
3'
4x2" FD
Water Mains
Water Service
13'-5 1/2"
16'-1 3/4"
25'