ALL MEASUREMENT ARE TAKEN FROM OUTSIDE OF RIM WALL

2 story home , dont forget stack and water by garage for 2nd floor
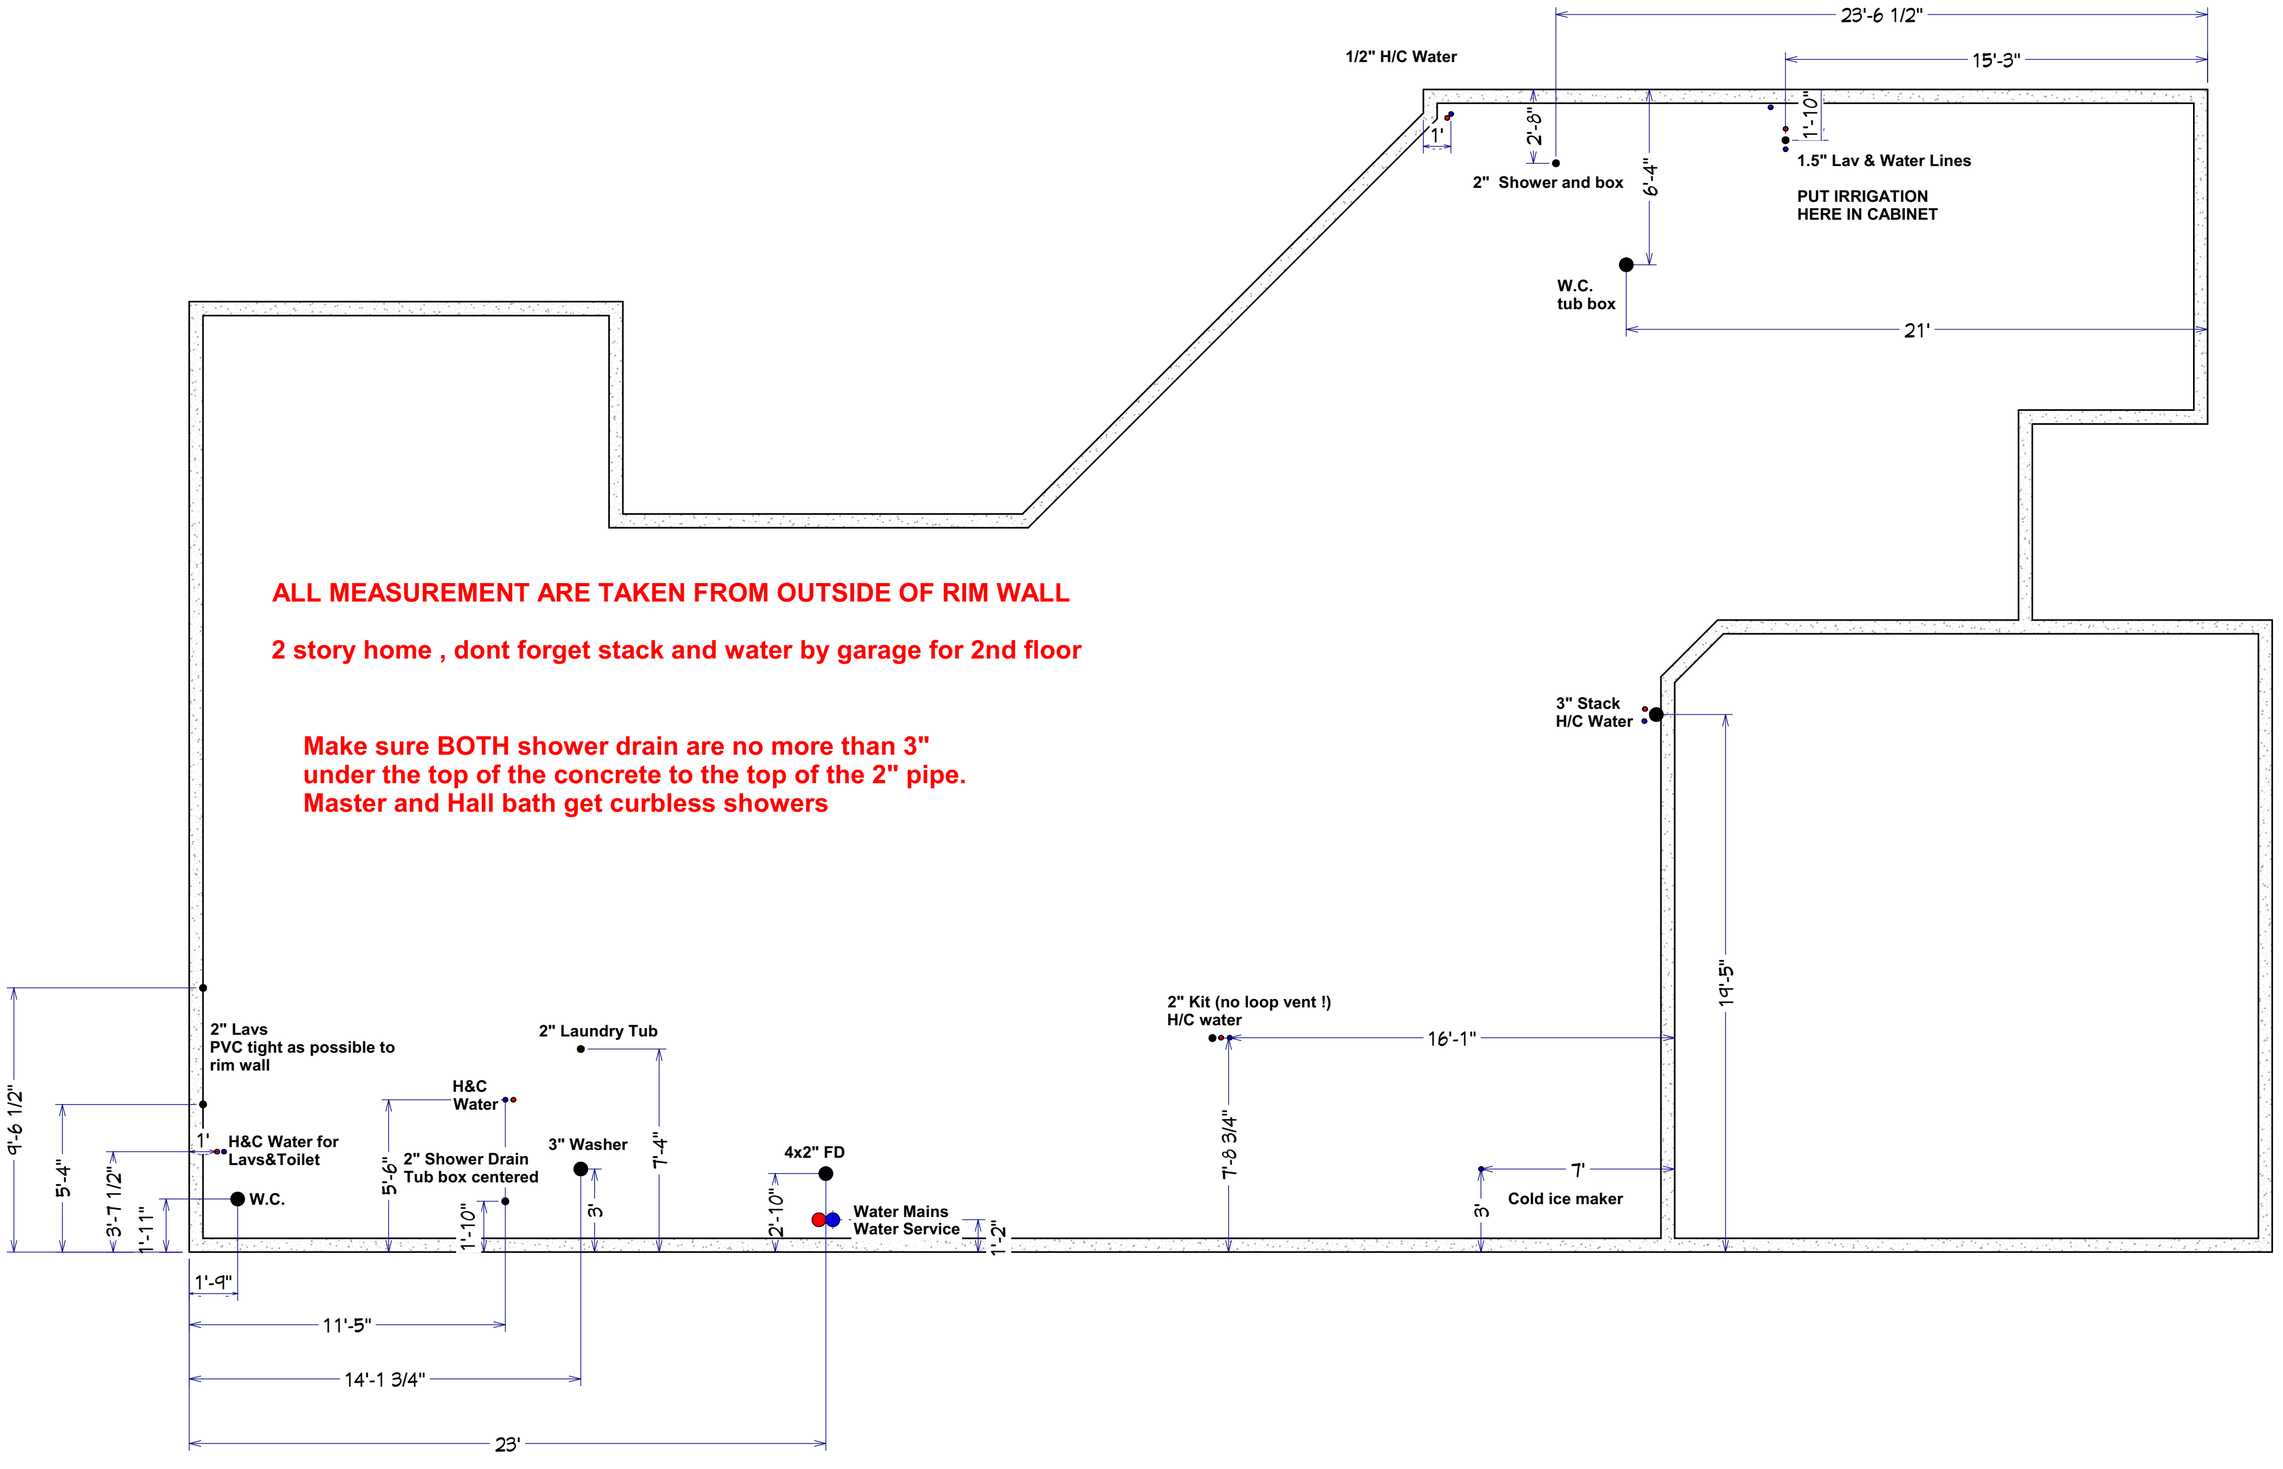
Make sure BOTH shower drain are no more than 3" under the top of the concrete to the top of the 2" pipe. Master and Hall bath get curbless showers