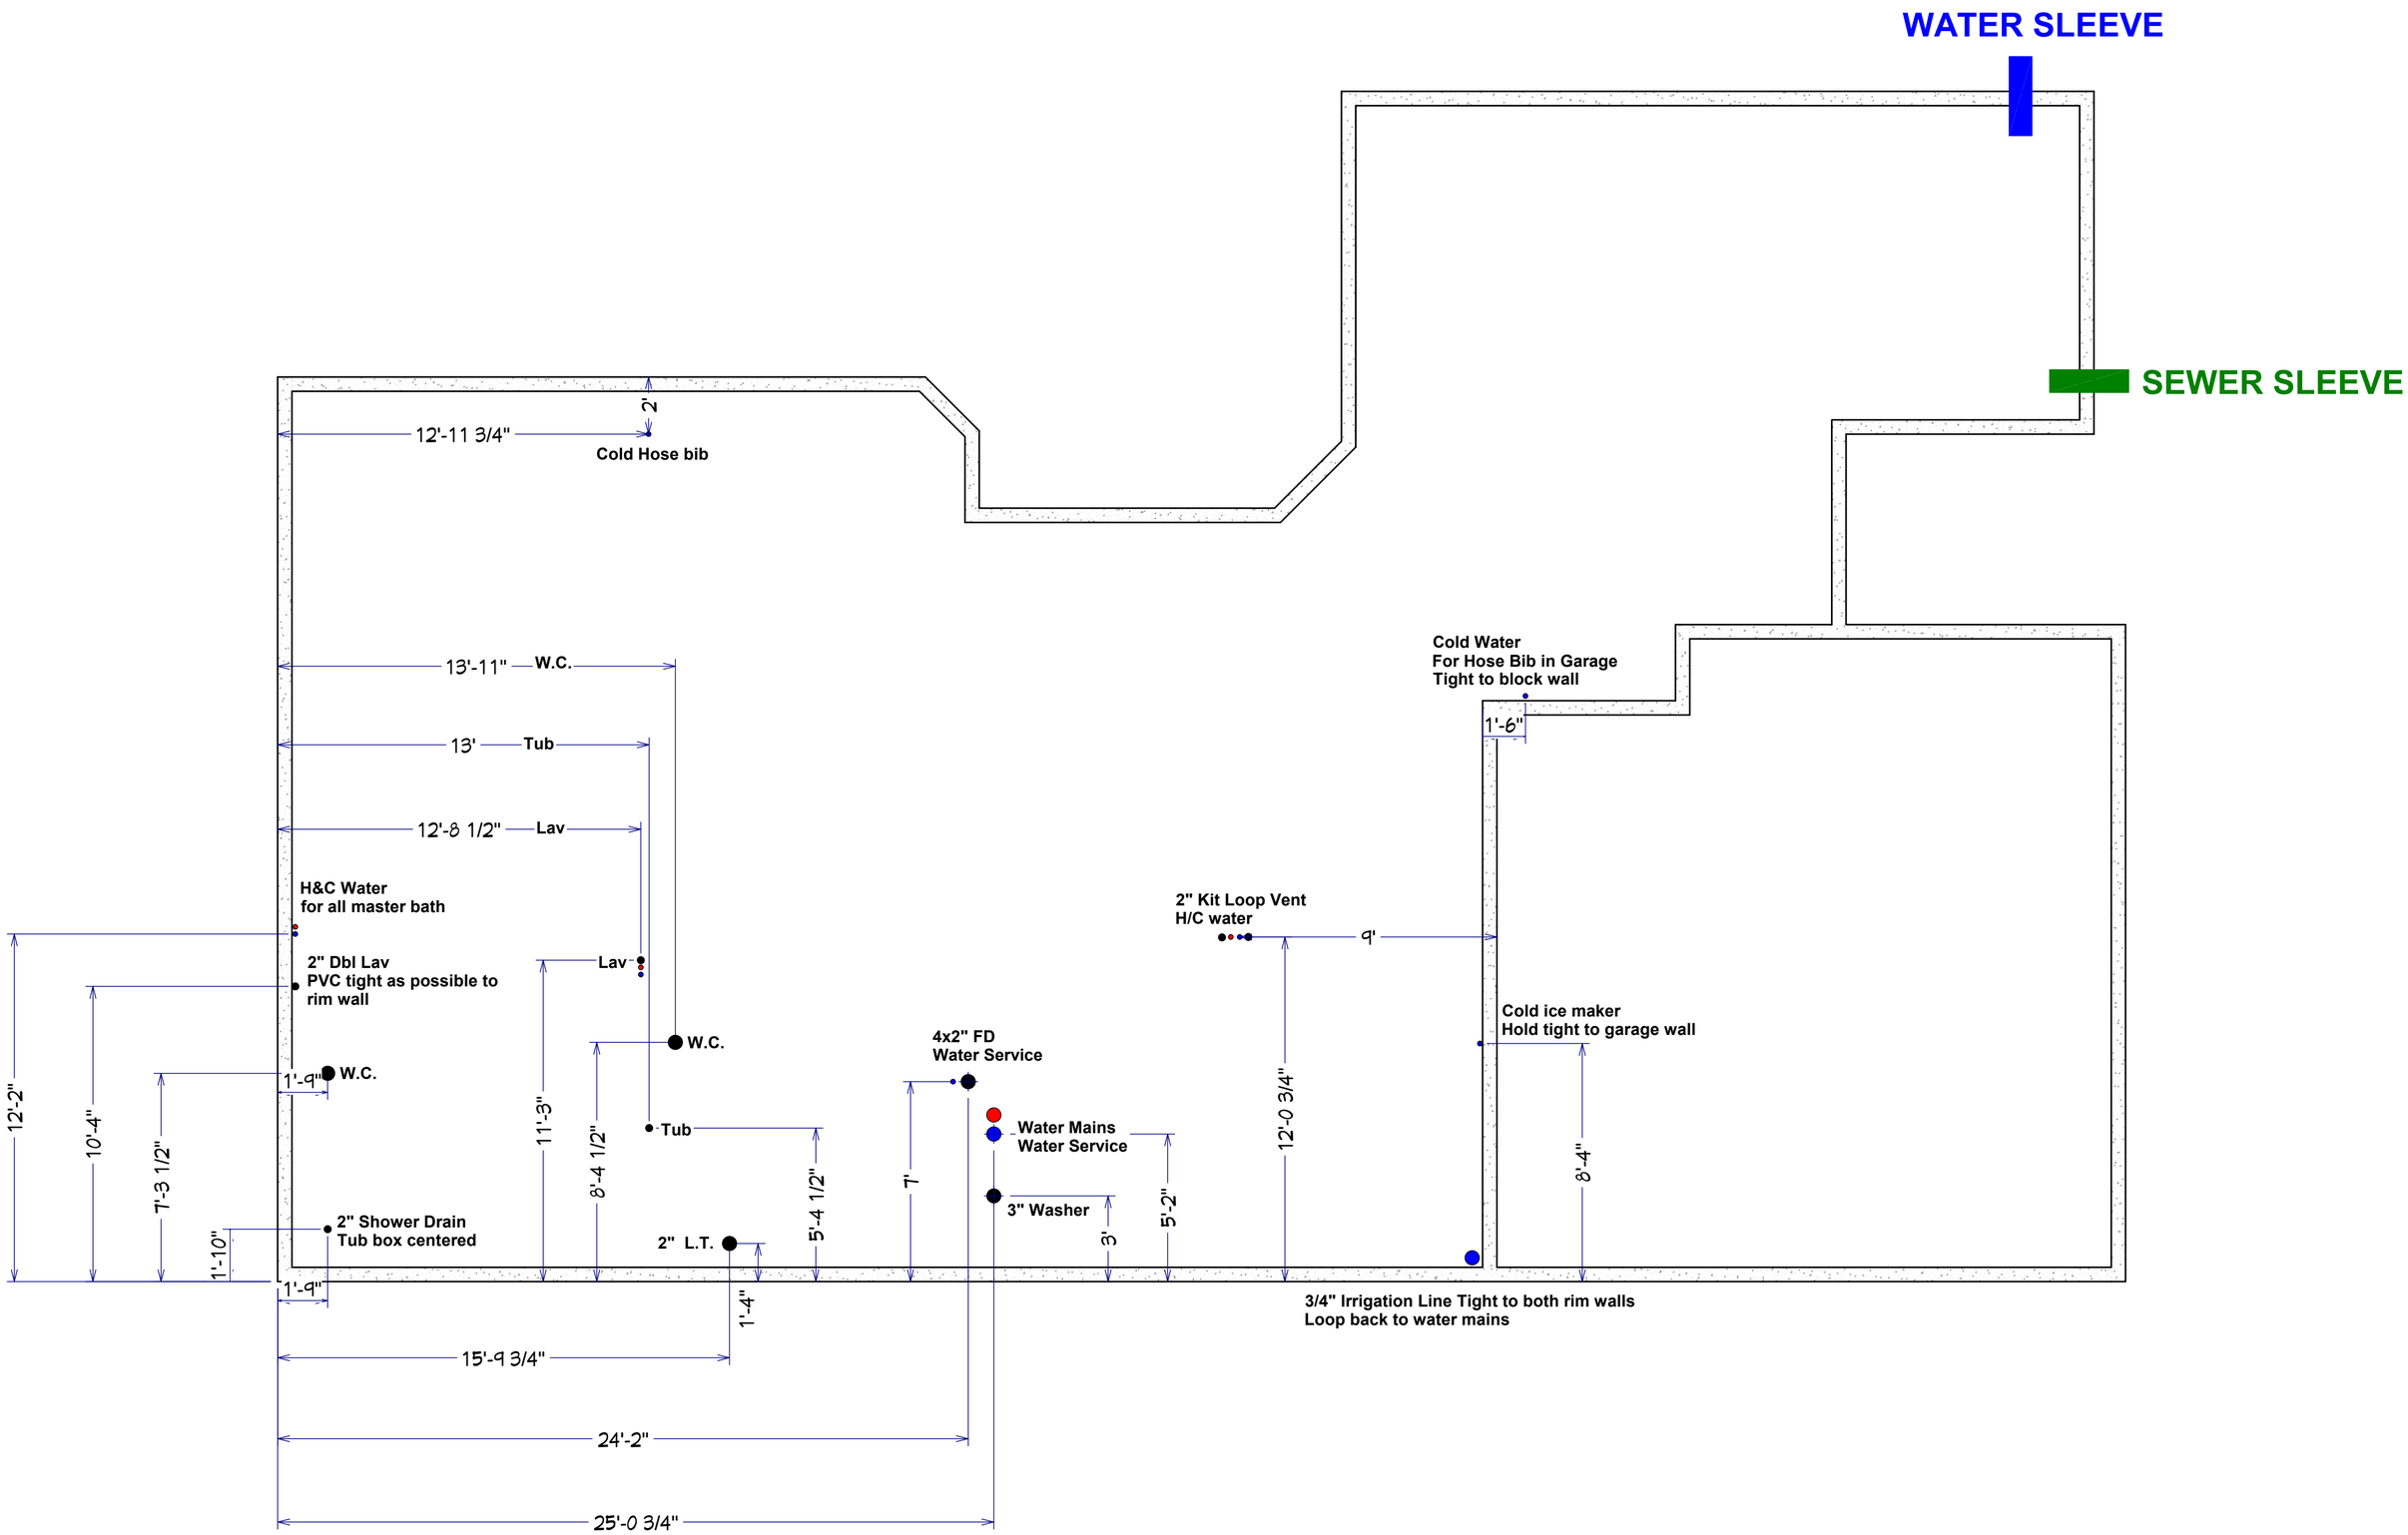
WATER SLEEVE
SEWER SLEEVE
2'
12'-11 3/4"
Cold Hose bib
13'-11"
W.C.
13'
Tub
12'-8 1/2"
Lav
H&C Water
for all master bath
2" Dbl Lav
PVC tight as possible to
rim wall
Lav
W.C.
1'-9"
W.C.
Tub
2" Shower Drain
Tub box centered
2" L.T.
4x2" FD
Water Service
Water Mains
Water Service
3" Washer
Cold Water
For Hose Bib in Garage
Tight to block wall
1'-6"
2" Kit Loop Vent
H/C water
9'
Cold ice maker
Hold tight to garage wall
12'-2"
10'-4"
7'-3 1/2"
1'-10"
1'-9"
11'-3"
8'-4 1/2"
5'-4 1/2"
1'-4"
7'
3'
5'-2"
12'-0 3/4"
8'-4"
3/4" Irrigation Line Tight to both rim walls
Loop back to water mains
15'-9 3/4"
24'-2"
25'-0 3/4"