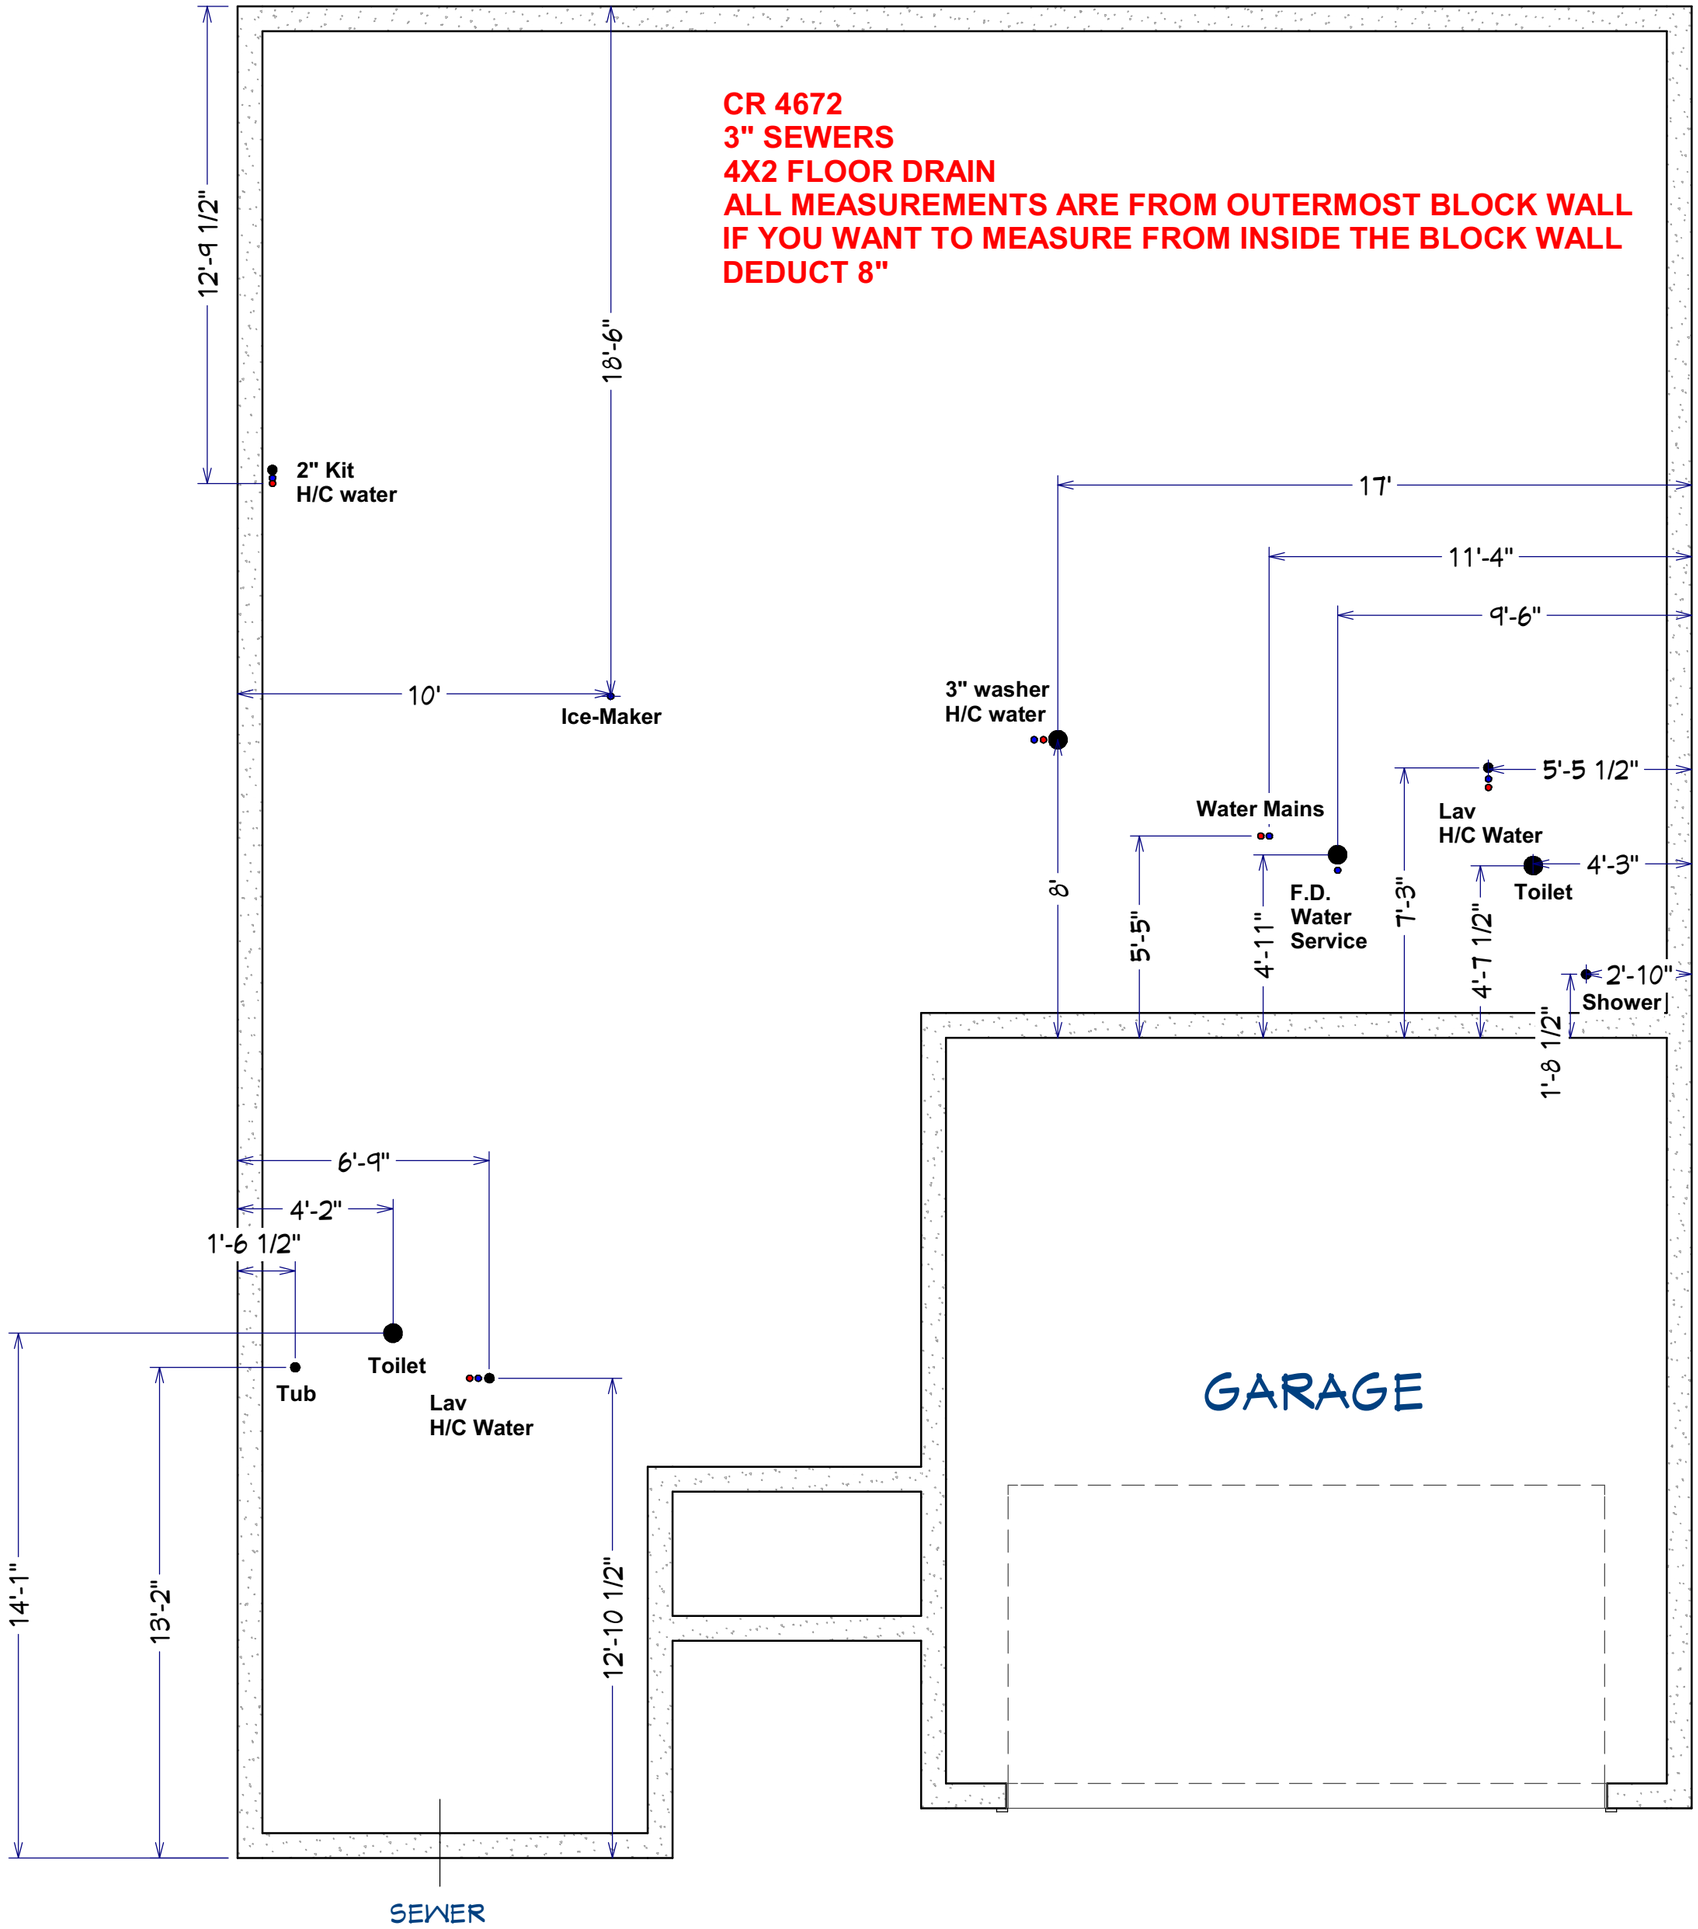CR 4672
3" SEWERS
4X2 FLOOR DRAIN
ALL MEASUREMENTS ARE FROM OUTERMOST BLOCK WALL
IF YOU WANT TO MEASURE FROM INSIDE THE BLOCK WALL
DEDUCT 8"