CRI18044.DWG • PLANS PREPARED BY SABO DESIGN ASSOCIATES • 550 WARDS CORNER ROAD SUITE 201, LOVELAND, OH 45140 • 513.683.1236 • SABODESIGNASSOC@SABODA.NET • © COPYRIGHT 2018 SABO DESIGN ASSOCIATES
H:\Jobs in Progress\Amber\CRI 18044 CR-4694 (Marion Slab)\CRI 18044 CR-4694 (Marion Slab).DWG Friday, January 12, 2018 9:04:22 AM

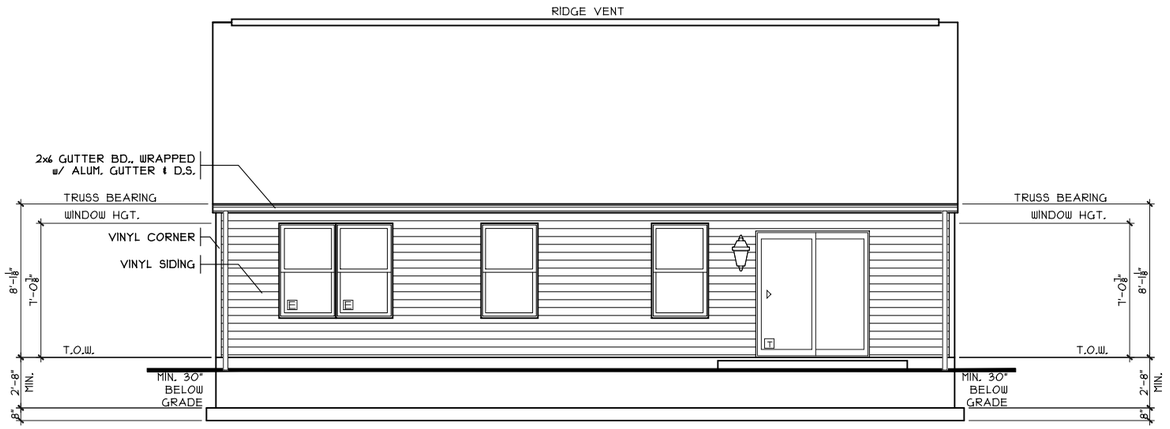

REAR ELEVATION

SCALE: 1/8" = 1'-0"

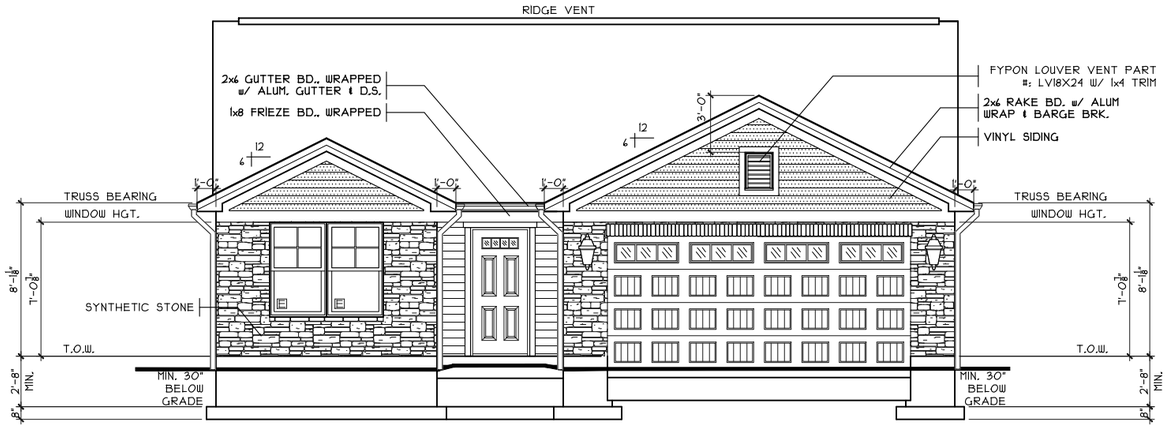

FRONT ELEVATION

SCALE: 1/8" = 1'-0" ELEVATION A

SHEET INDEX	
SHT#	DESCRIPTION
A1	Front and Rear Elevations
A1a	Left and Right Elevations
A2	Foundation Plan
A3	First Floor Plan
A4	Typical Wall Sections
A5	Typical Framing Details (Aluminum)
G1	General Notes
E1	Electrical Plan/Roof Plan

NOTE:
PLANS PRINTED ON 24x36 SHEETS TO BE SCALABLE AT FULL SCALE. 1/4" = 1'-0"
PLANS PRINTED ON 11x17 SHEETS TO BE SCALABLE AT HALF SCALE. 1/8" = 1'-0"

R1416B3
PLAN INFO

3 BDRMS
2½ BATHS
2 CAR GARAGE
8' 1ST FLR. CLG.

SQUARE FOOTAGE

TOTAL	1416
MAIN	1416
UPPER	N/A
LOWER (SLAB)	1305
GARAGE (SLAB)	380

KEY PLAN

OPTIONS

Issue Dates

Review

Marion Slab - A6 - Vinyl

Cristo Homes reserves all property rights in these plans. These plans are not to be reproduced, changed, or copied in any manner. They are not to be given to a third party, either in full or in part, without first receiving written permission from Cristo Homes. In the event these plans are used by a third party, Cristo Homes shall be held harmless.

Trenton
Butler County

CR-4694

Proposed Residence:
Market Home
Governors Avenue
Centennial Run Lot 4694

CRISTO HOMES
7594-A Tylers Place Blvd.
West Chester, OH 45069
513.755.0570 www.cristohomes.com

Elevation A6

Plan: Marion Slab
Date : 4.5.2018
Drawn: AMW
Scale : As Noted
Revised: 5.11.2018
Sheet : 1 of 8

A1

© COPYRIGHT 2018 SABO DESIGN ASSOCIATES • 550 WARDS CORNER ROAD SUITE 201, LOVELAND, OH 45140 • 513.683.1236 • SABODESIGNASSOC@SABODA.NET • PLANS PREPARED BY SABO DESIGN ASSOCIATES
H:\Jobs in Progress\Arlen\CRI 18044 CR-4694 (Marion Slab)\CRI 18044 CR-4694 (Marion Slab).DWG Friday, January 12, 2018 9:04:22 AM
CRI18044.DWG

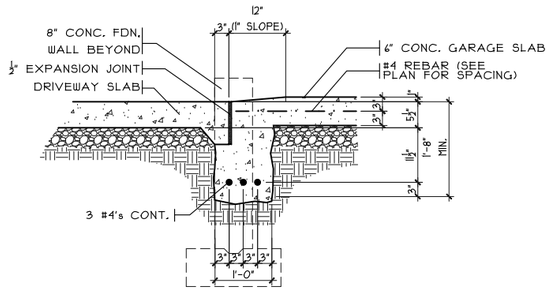

SECTION

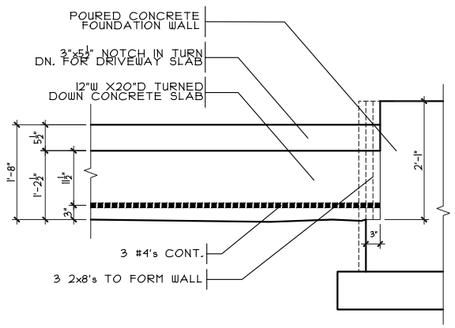

ELEVATION

GARAGE DOOR GRADE BM

SCALE: 3/8" = 1'-0"

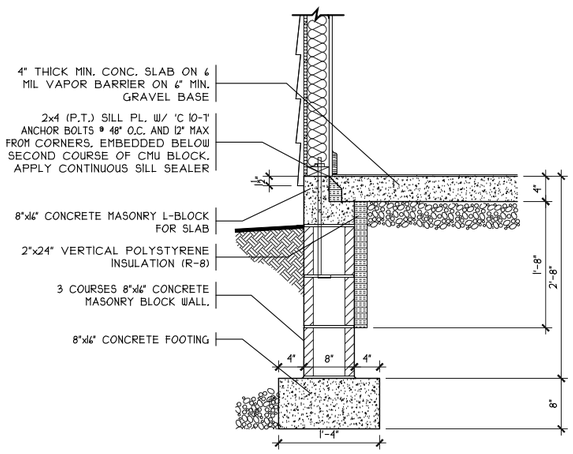

SOG DETAIL

SCALE: 1/8" = 1'-0"

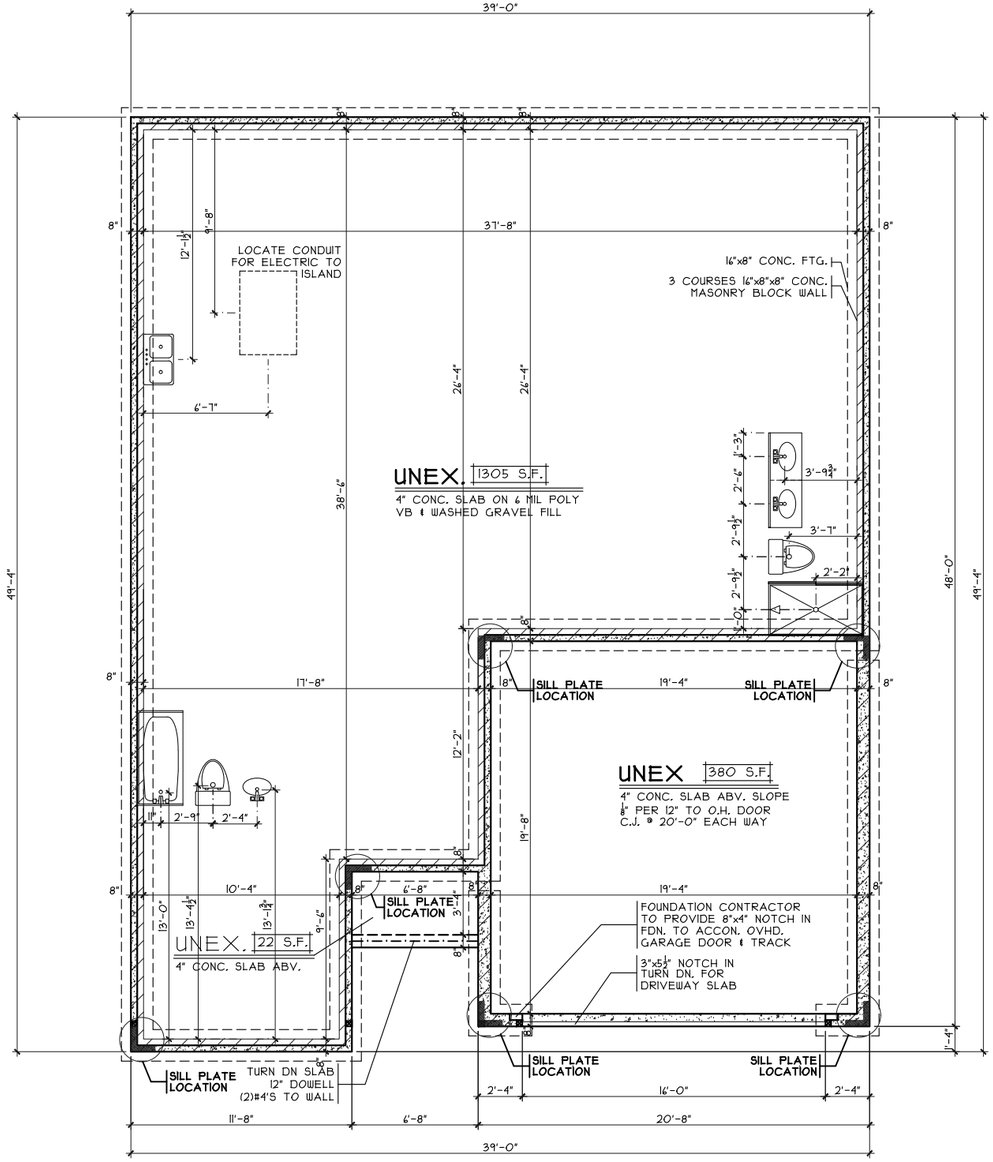

FOUNDATION PLAN

SCALE: 1/8" = 1'-0"

OPTIONS

Marion Slab - A6 - Vinyl

Issue Dates

Review

Cristo Homes reserves all property rights in these plans. These plans are not to be reproduced, changed, or copied in any manner. They are not to be given to a third party, either in full or in part, without first receiving written permission from Cristo Homes. In the event these plans are used by a third party, Cristo Homes shall be held harmless.

CR-4694

Proposed Residence:

Market Home

Governors Avenue

Centennial Run Lot 4694

Trenton

Butler County

CRISTO HOMES
7594-A Tylers Place Blvd.
West Chester, OH 45069
513.755.0570 www.cristohomes.com

Foundation Plan

Plan: Marion Slab
Date : 4.5.2018
Drawn: AMW
Scale : As Noted
Revised: 5.11.2018
Sheet : 3 of 8

A2

CRI18044.DWG • PLANS PREPARED BY SABO DESIGN ASSOCIATES • 550 WARDS CORNER ROAD SUITE 201, LOVELAND, OH 45140 • 513.683.1236 • SABODESIGNASSOC@SABODA.NET • © COPYRIGHT 2018 SABO DESIGN ASSOCIATES
H:\Jobs in Progress\Walter\CRI 18044 CR-4694 (Marion Slab)\CRI 18044 CR-4694 (Marion Slab).DWG Friday, January 12, 2018 9:04:22 AM

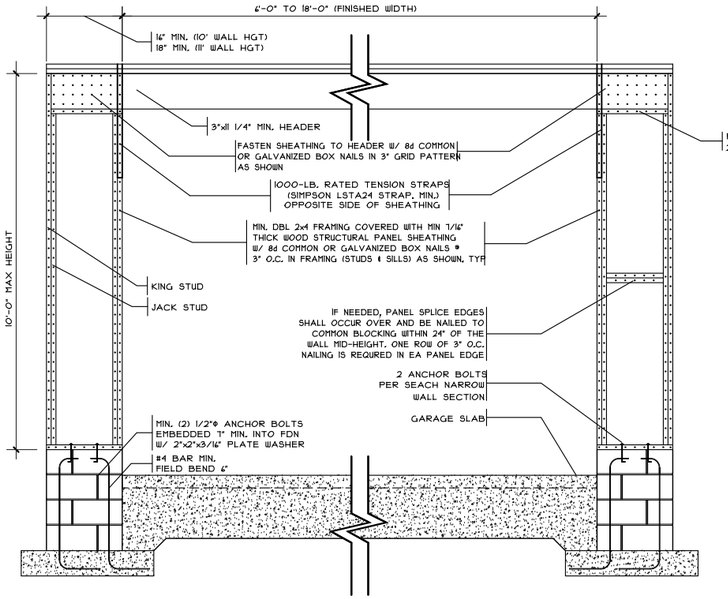

WALL OVER MASONRY FOUNDATION

SCALE: 1/4" = 1'-0"

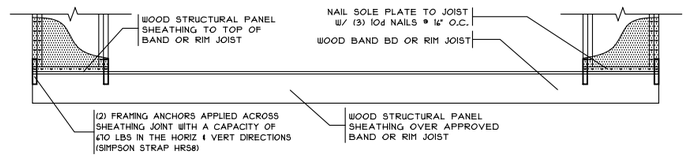

WALL OVER RAISED WOOD FLOOR

SCALE: 1/4" = 1'-0" FRAMING ANCHOR OPTION

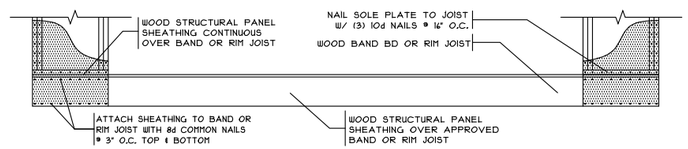

WALL OVER RAISED WOOD FLOOR

SCALE: 1/4" = 1'-0" OVERLAP OPTION

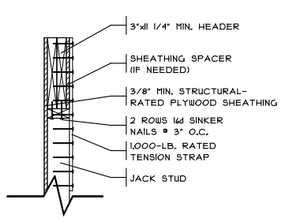

SECTION

1" = 1'-0"

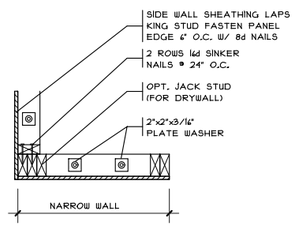

PLAN VIEW

1" = 1'-0"

METHOD CS-PF
CONTINUOUSLY SHEATHED PORTAL FRAME PANEL CONSTRUCTION

SCALE PER DETAIL — SLAB FDN

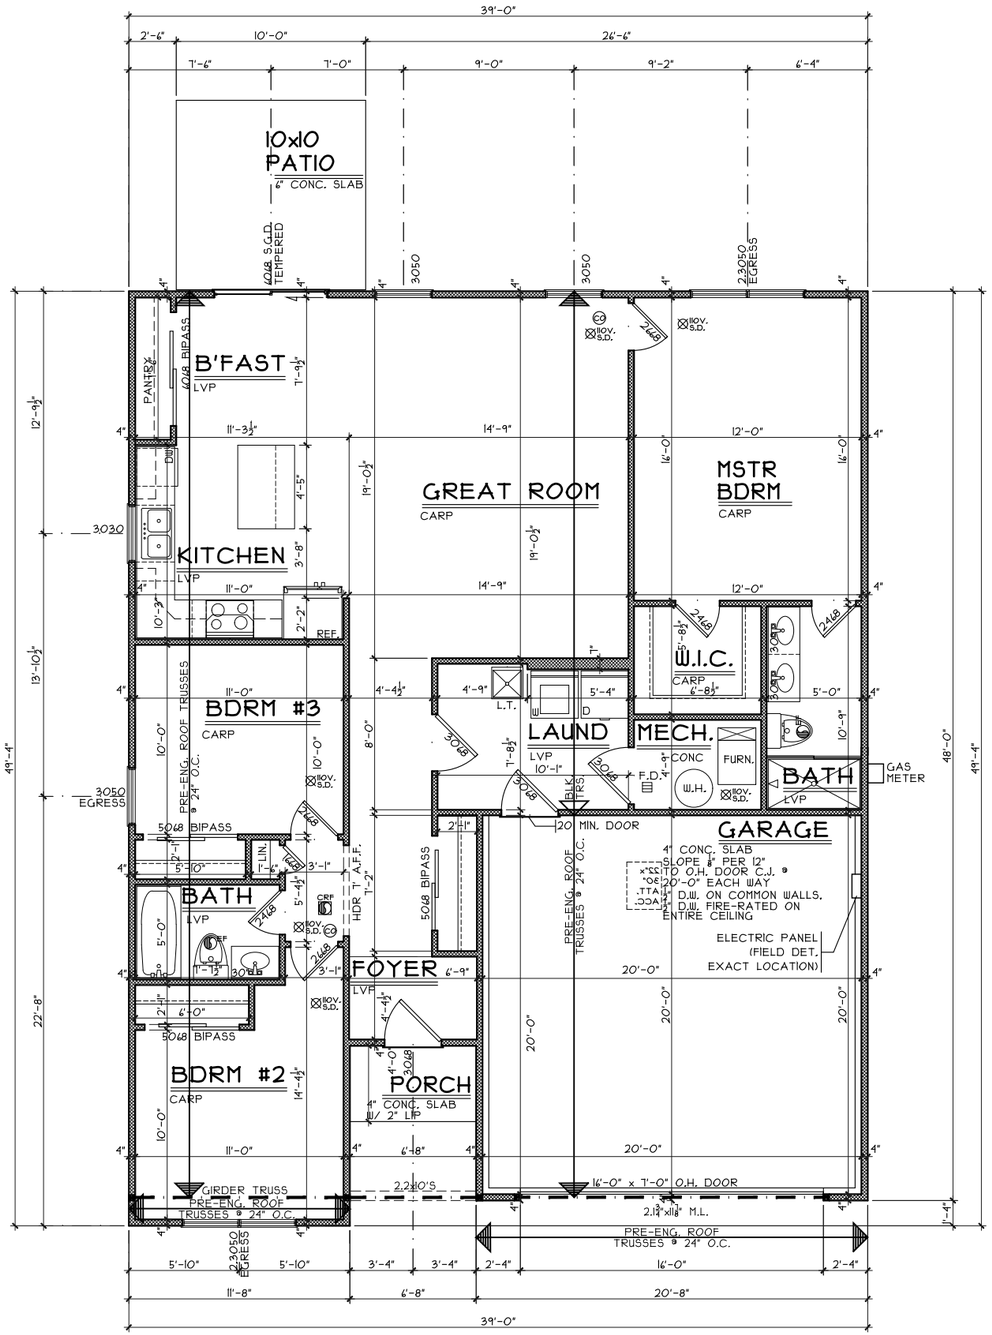

FIRST FLOOR PLAN

SCALE: 1/8" = 1'-0" 1416 S.F

OPTIONS

Issue Dates

Review

Marion Slab - A6 - Vinyl

Cristo Homes reserves all property rights in these plans. These plans are not to be reproduced, changed, or copied in any manner. They are not to be given to a third party, either in full or in part, without first receiving written permission from Cristo Homes. In the event these plans are used by a third party, Cristo Homes shall be held harmless.

Trenton
Butler County

CR-4694

Proposed Residence:
Market Home
Governors Avenue
Centennial Run Lot 4694

CRISTO HOMES
7594-A Tylers Place Blvd.
West Chester, OH 45069
513.755.0570 www.cristohomes.com

First Floor Plan

Plan: Marion Slab
Date : 4.5.2018
Drawn: AMW
Scale : As Noted
Revised: 5.11.2018
Sheet : 4 of 8

A3