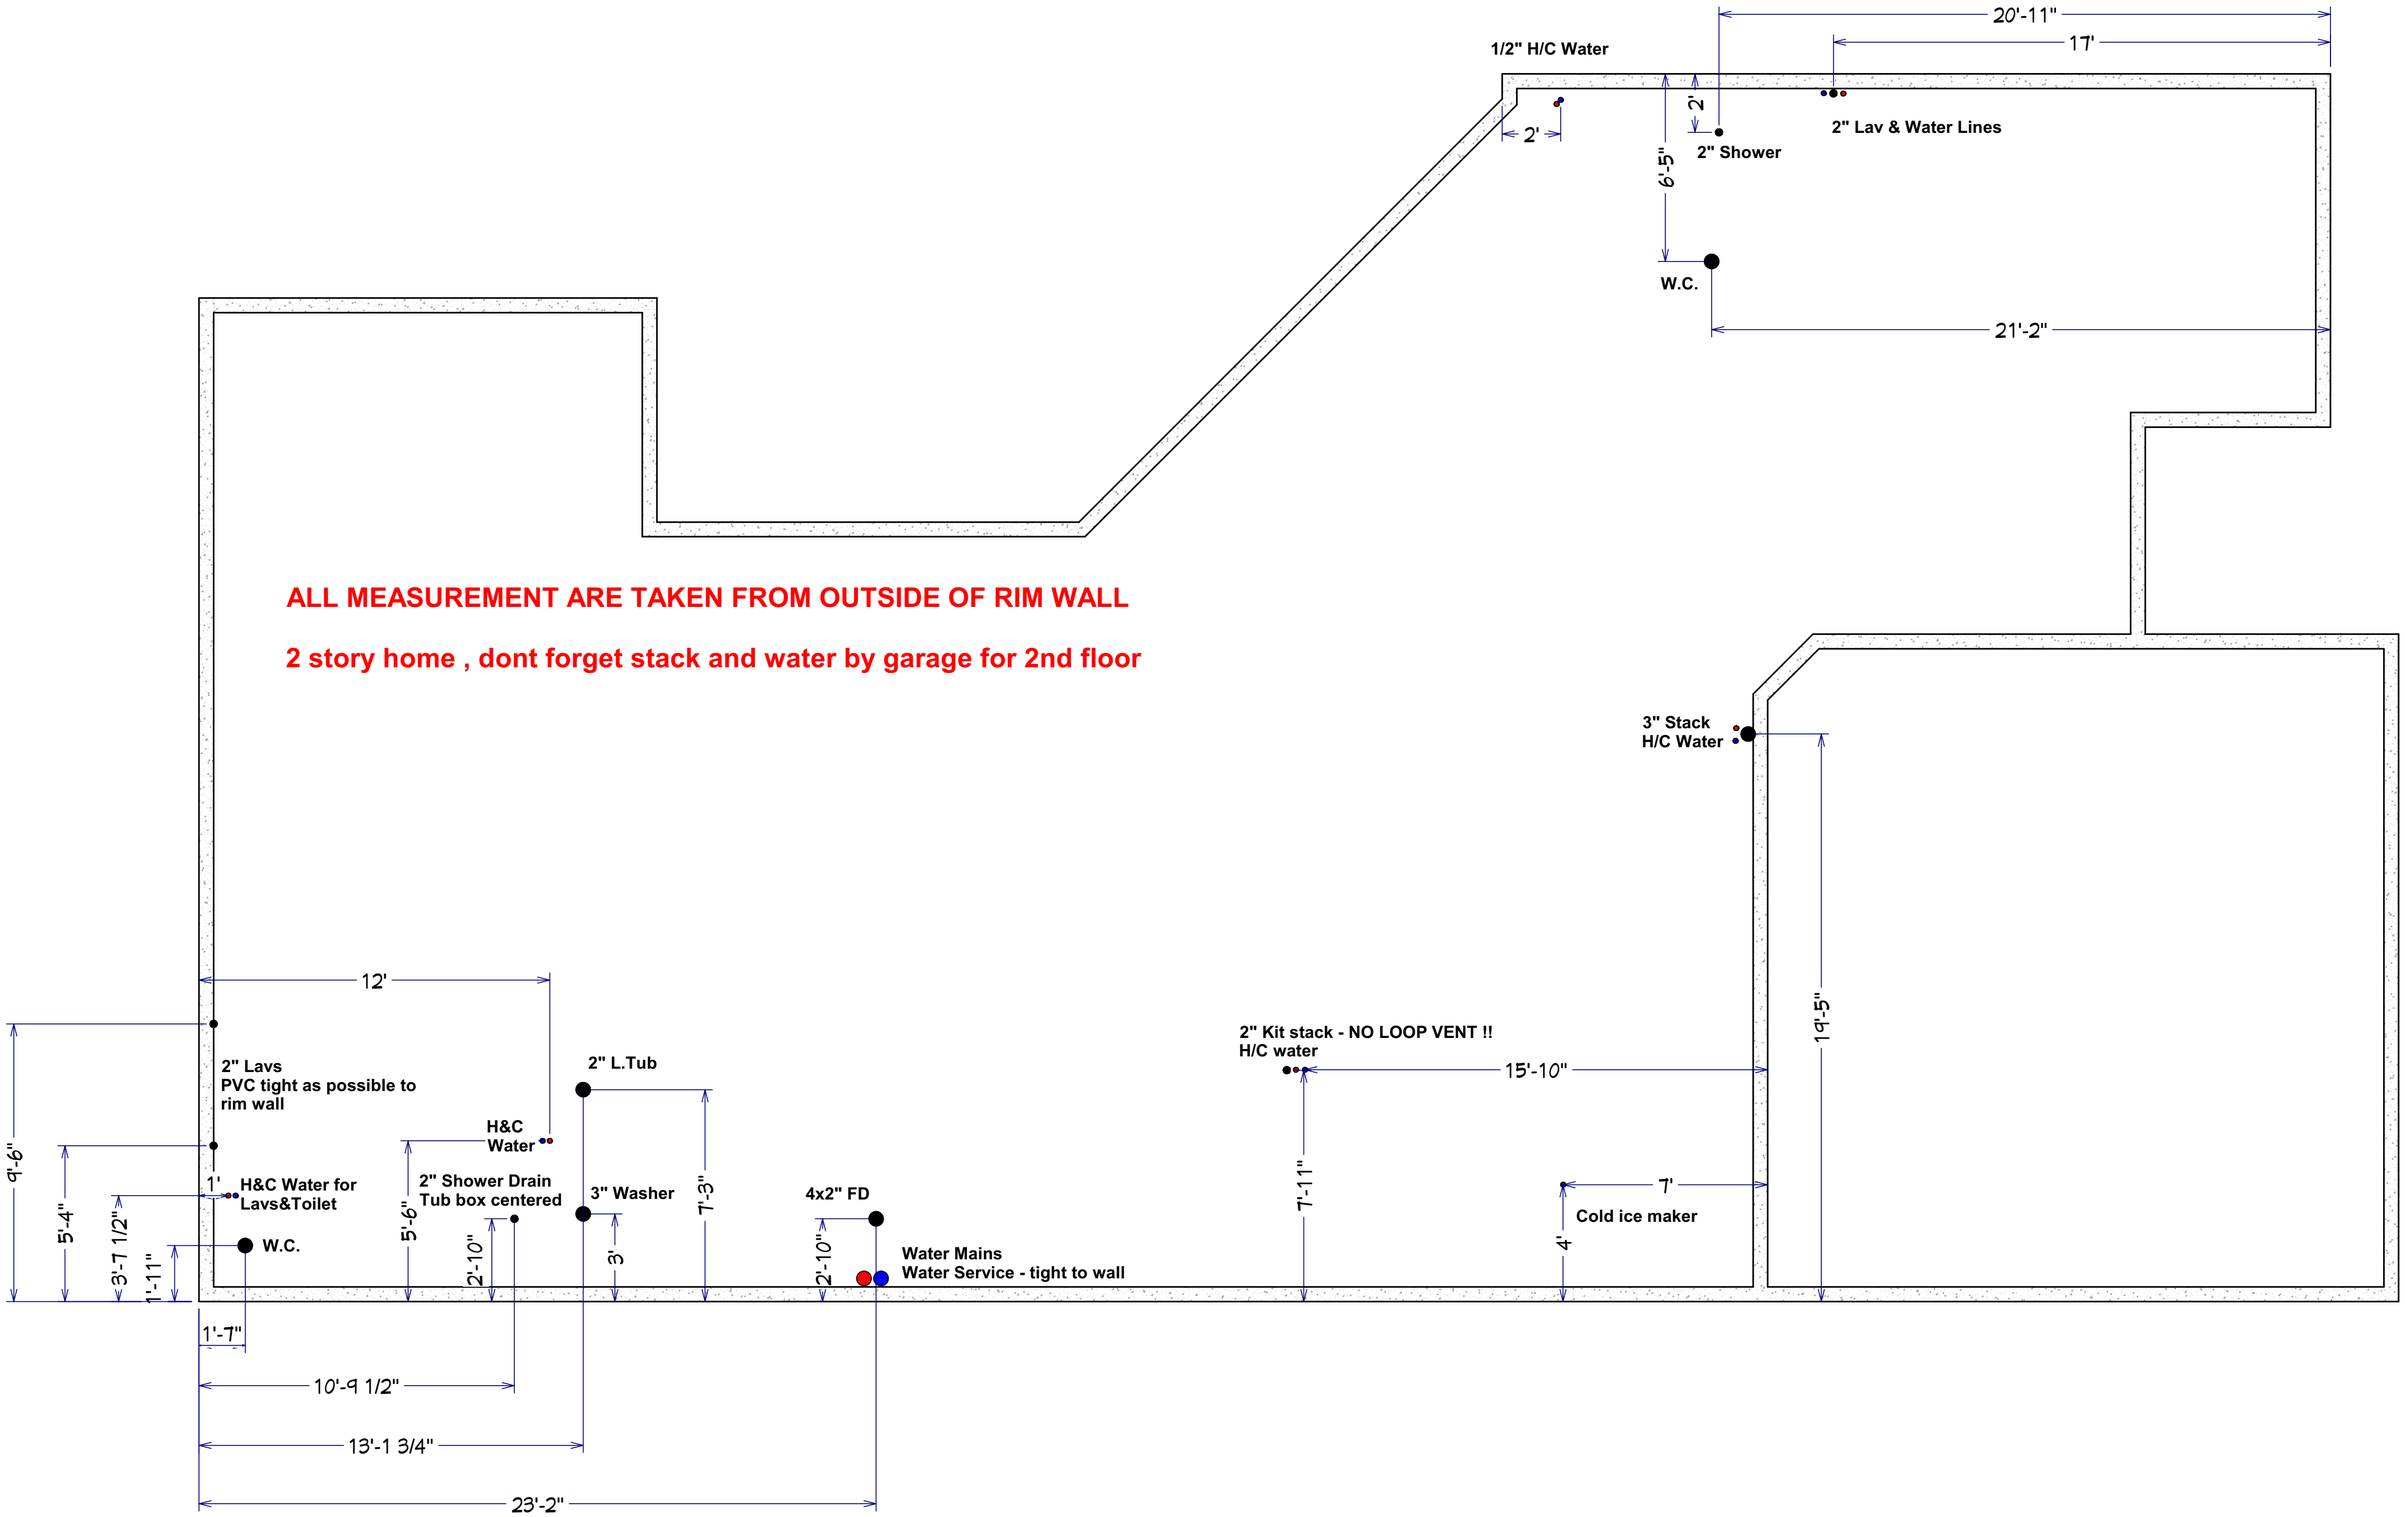
ALL MEASUREMENT ARE TAKEN FROM OUTSIDE OF RIM WALL
2 story home , dont forget stack and water by garage for 2nd floor
1/2" H/C Water
20'-11"
17'
2'
2'
6'-5"
2" Shower
2" Lav & Water Lines
W.C.
21'-2"
3" Stack
H/C Water
19'-5"
12'
2" Lavs
PVC tight as possible to
rim wall
2" L.Tub
2" Kit stack - NO LOOP VENT !!
H/C water
15'-10"
H&C
Water
9'-6"
1'
H&C Water for
Lavs&Toilet
2" Shower Drain
Tub box centered
3" Washer
4x2" FD
7'-3"
7'-11"
7'
Cold ice maker
5'-4"
3'-7 1/2"
1'-11"
W.C.
5'-6"
2'-10"
3'
2'-10"
4'
Water Mains
Water Service - tight to wall
1'-7"
10'-9 1/2"
13'-1 3/4"
23'-2"