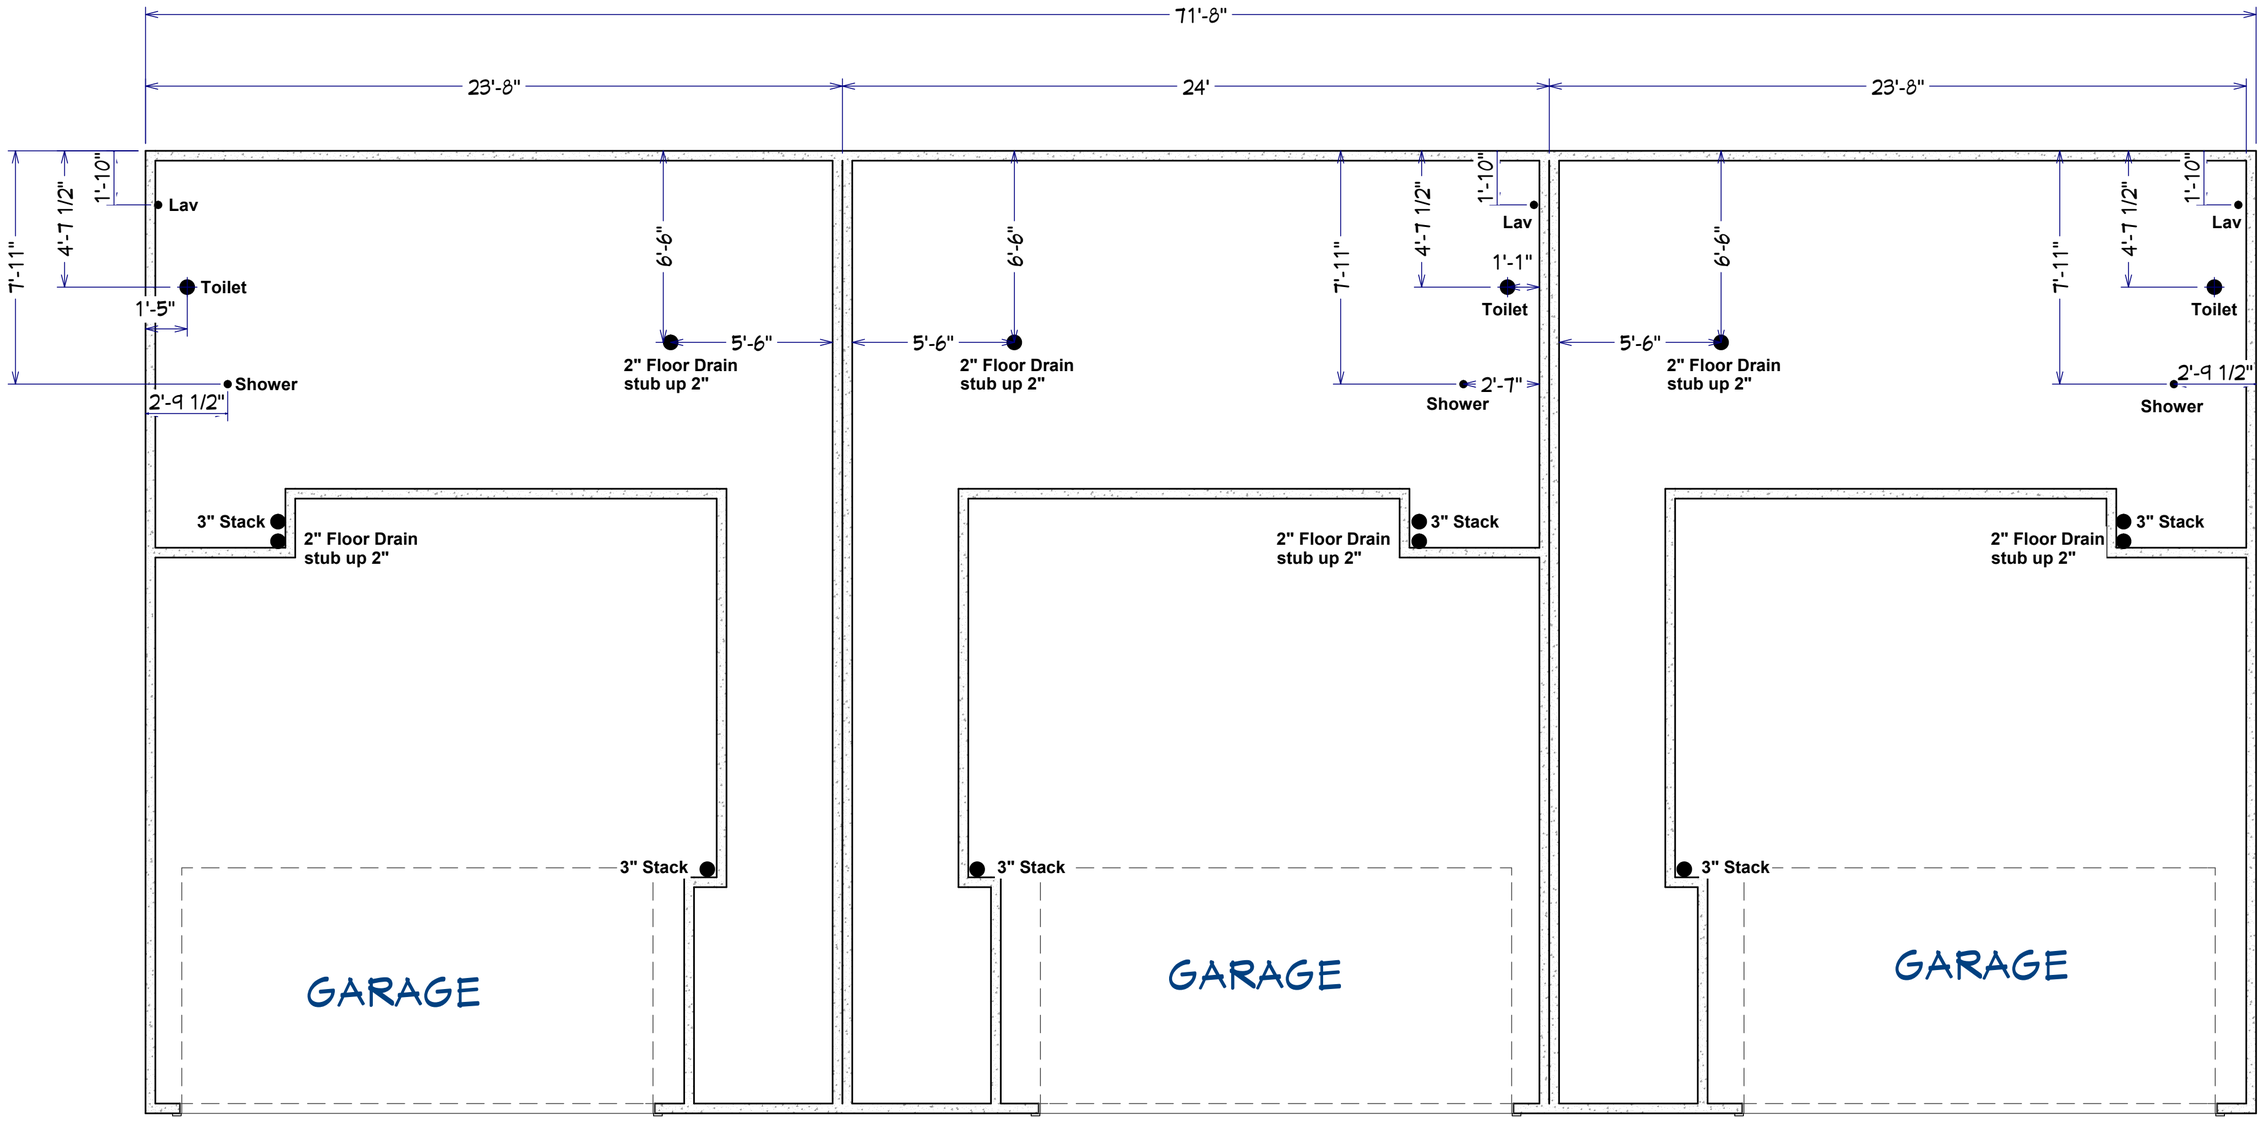

3" STACK IN GARAGES
NO BACKWATER VALVES REQUIRED
STUB SEWER AND WATER OUT GARAGE