G2 1640
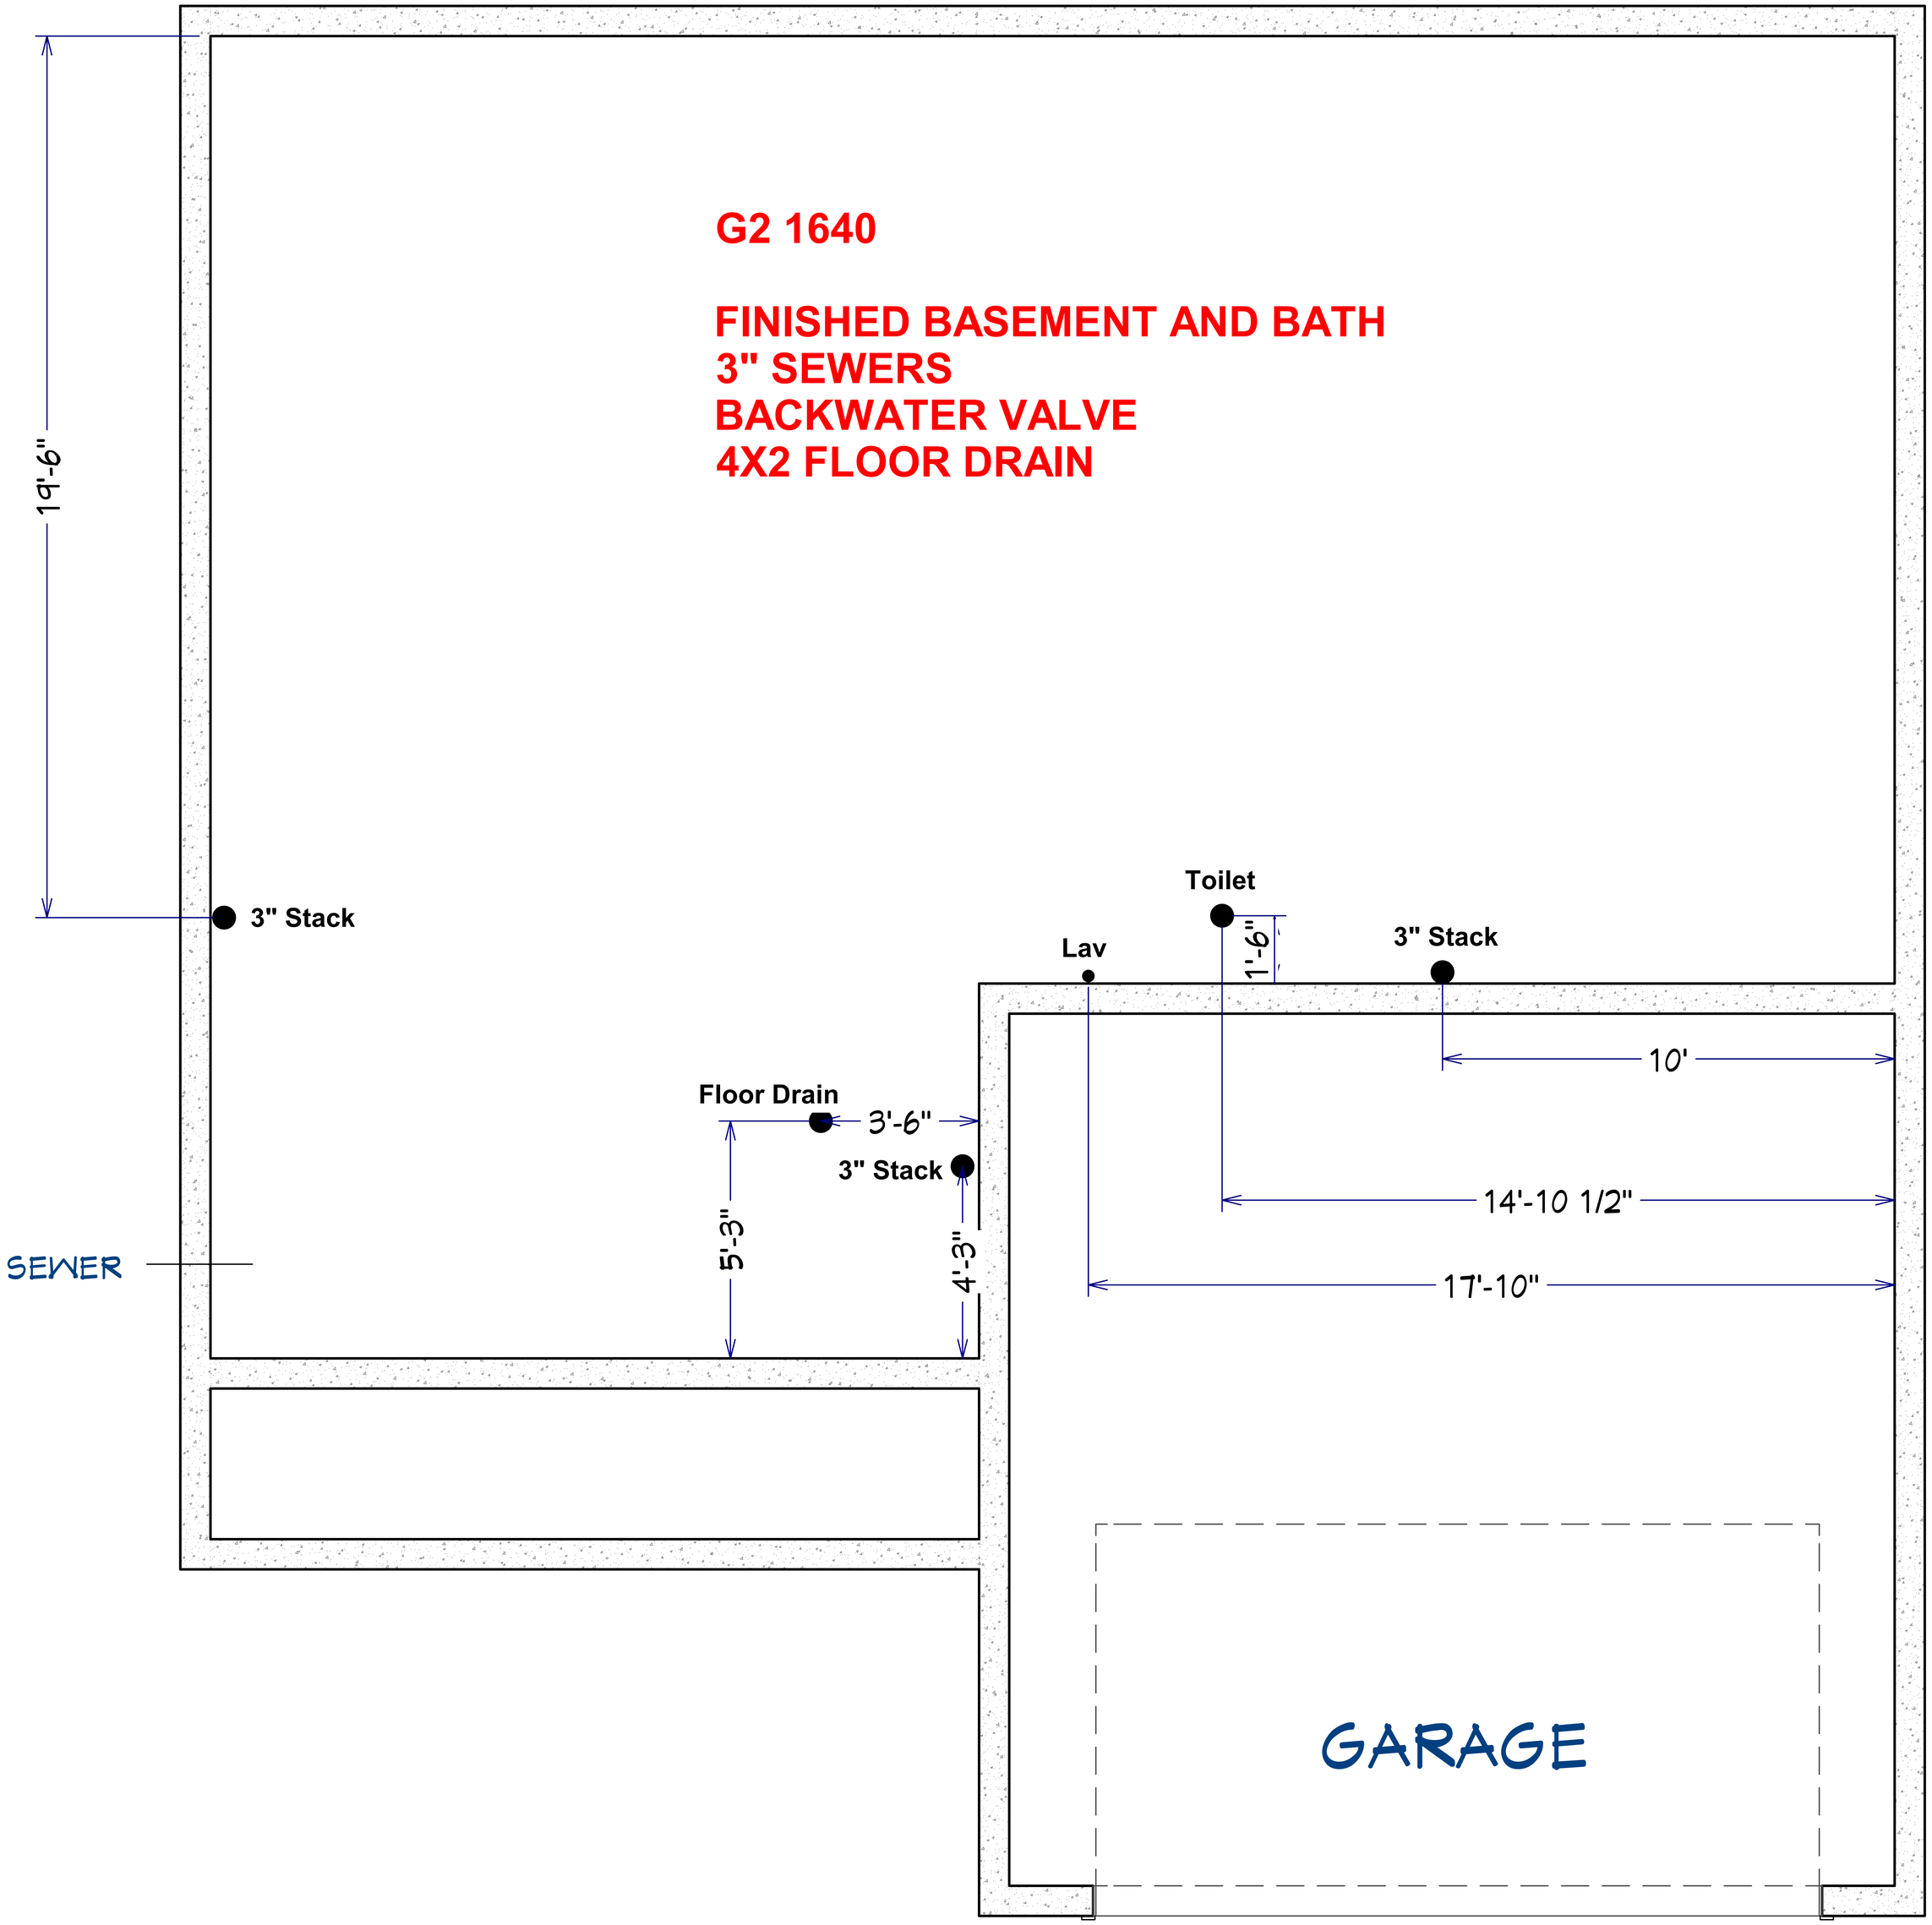
FINISHED BASEMENT AND BATH
3" SEWERS
BACKWATER VALVE
4X2 FLOOR DRAIN