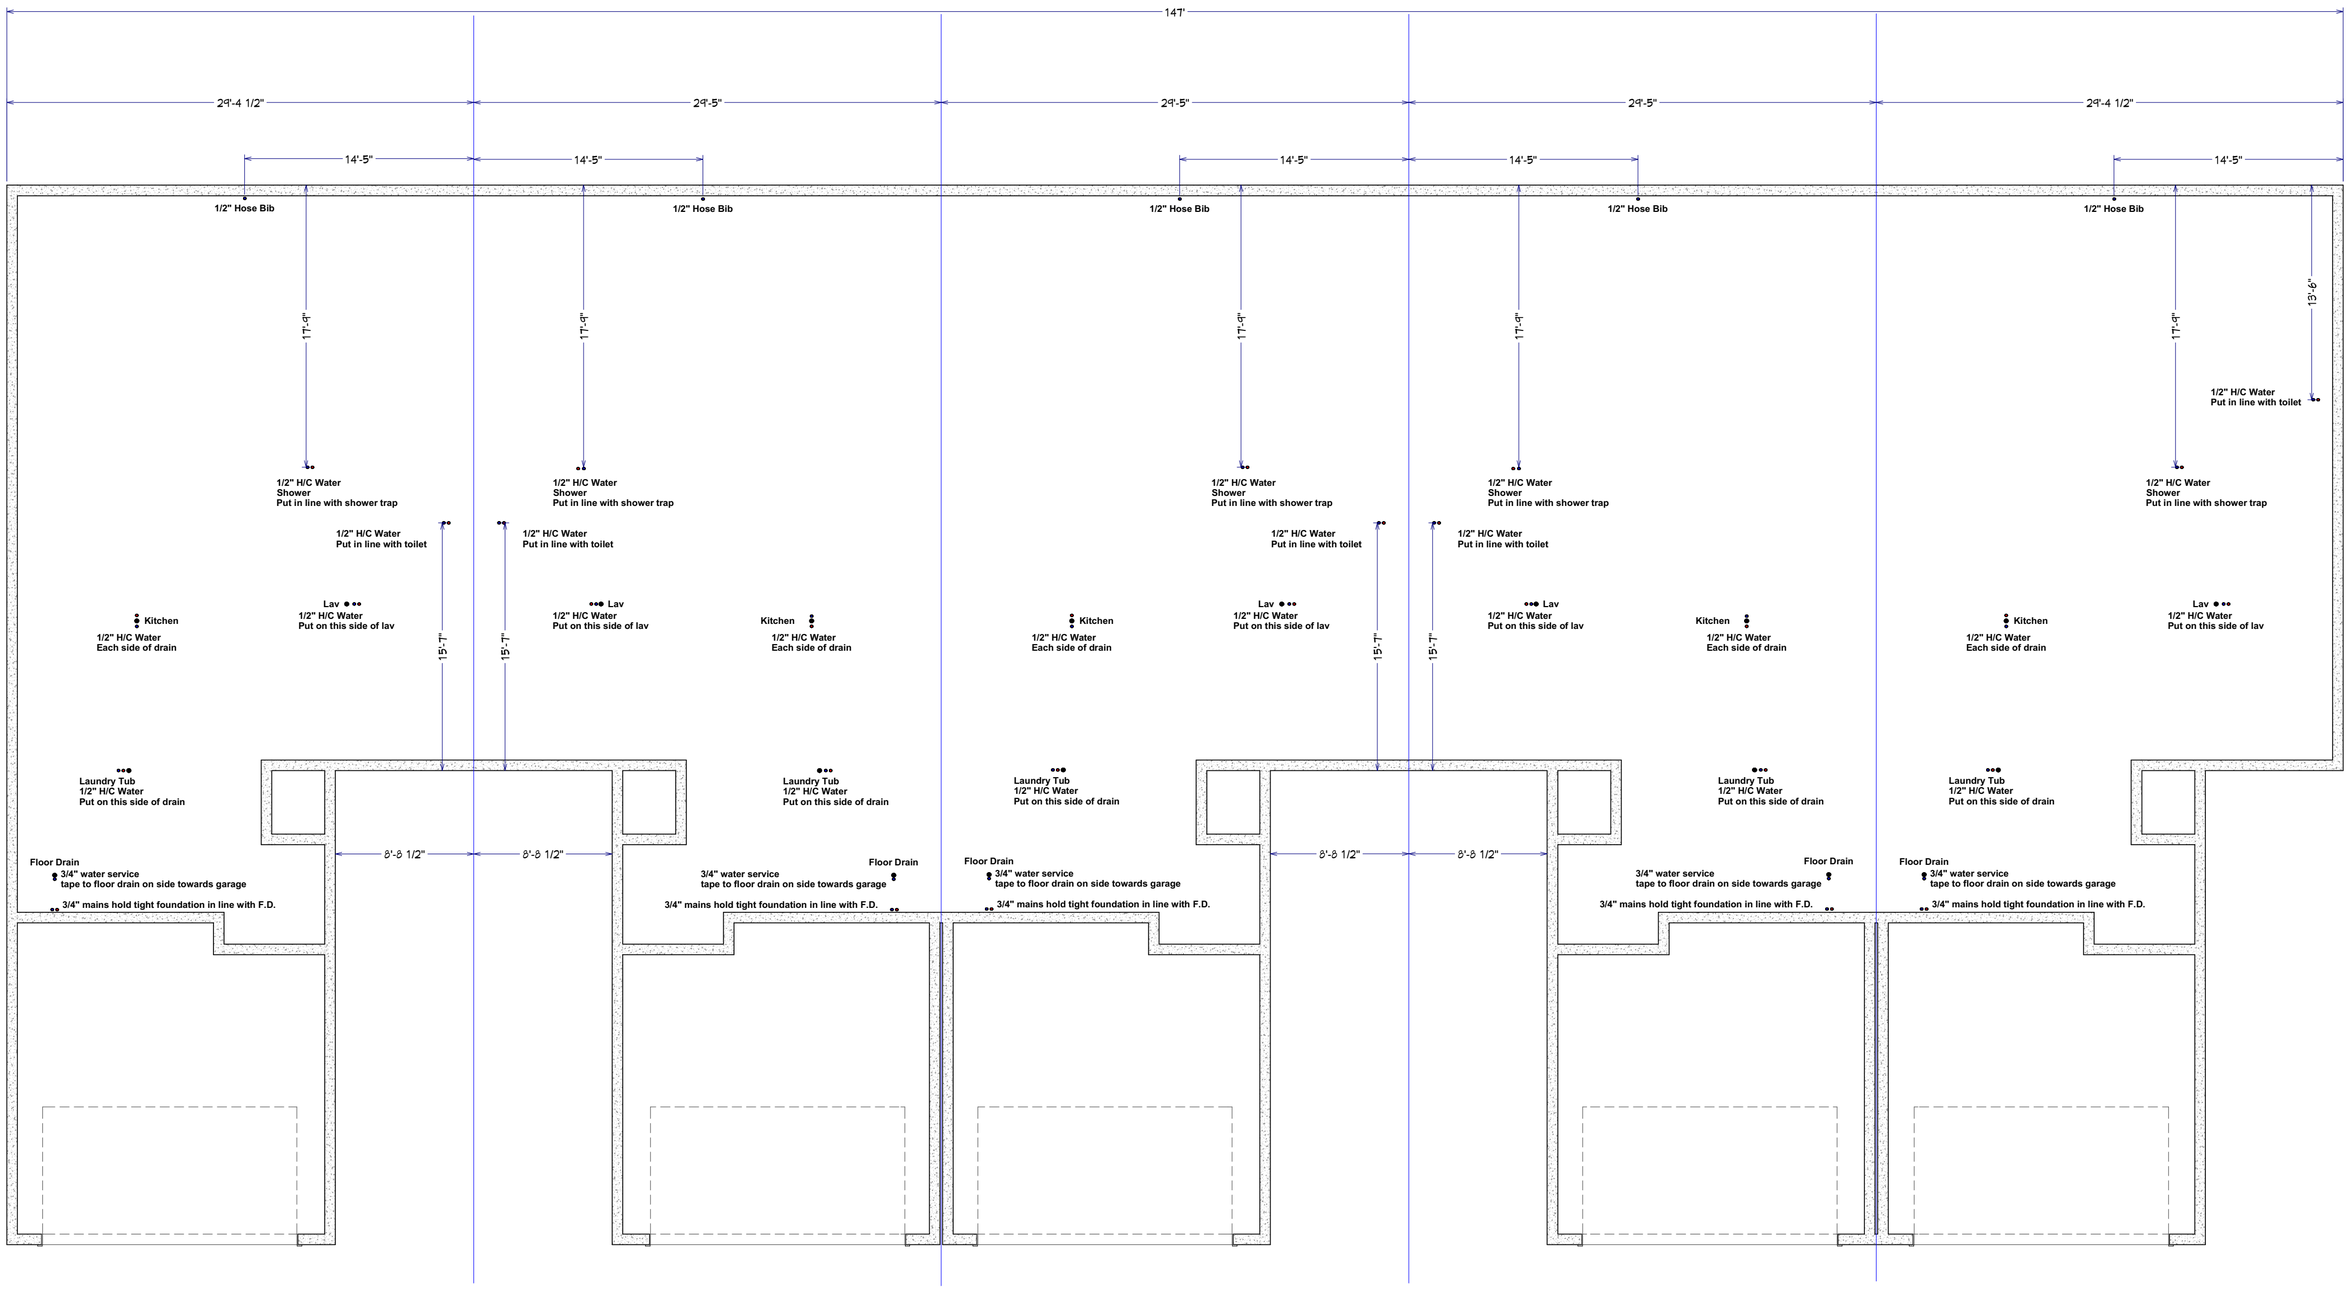

Run 3/4" from water heater to laundry tub , kit and hall bath lav , then reduce to 1/2"

Attach pvc sleeve to foundation for hose bib and heater main lines and run pex up through them