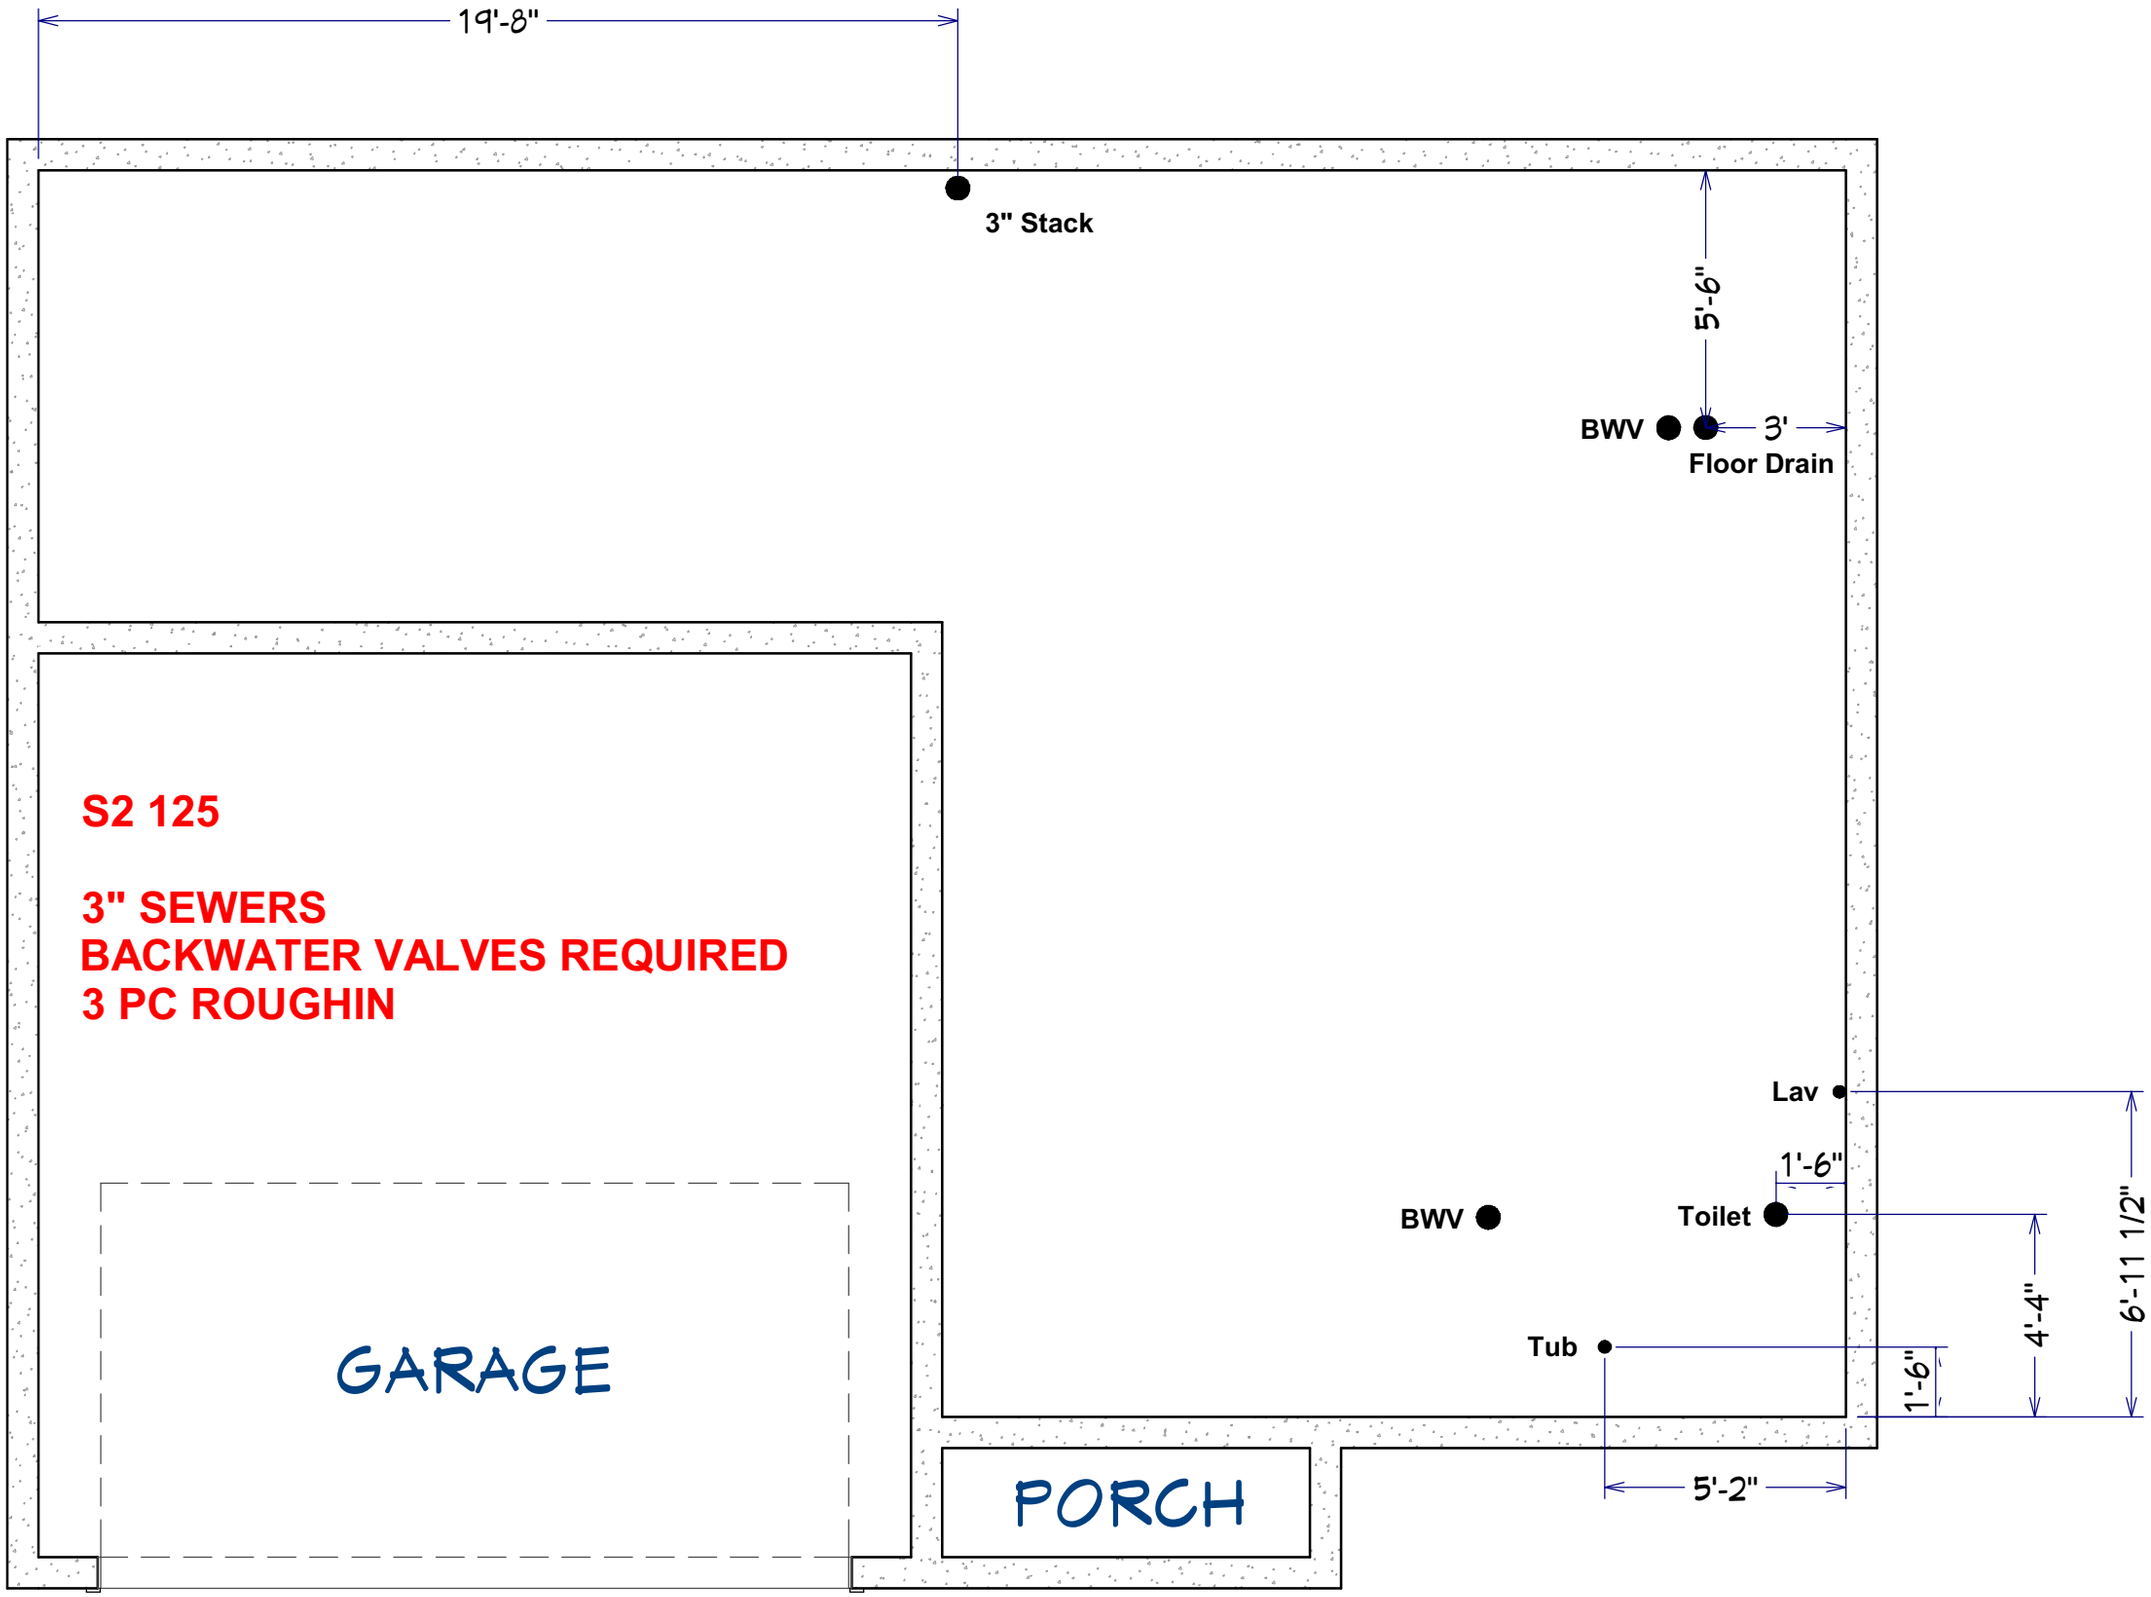
19'-8"
3" Stack
5'-6"
BWV
3'
Floor Drain
S2 125
3" SEWERS
BACKWATER VALVES REQUIRED
3 PC ROUGHIN
GARAGE
PORCH
Lav
1'-6"
BWV
Toilet
Tub
1'-6"
4'-4"
6'-11 1/2"
5'-2"