VGL 584
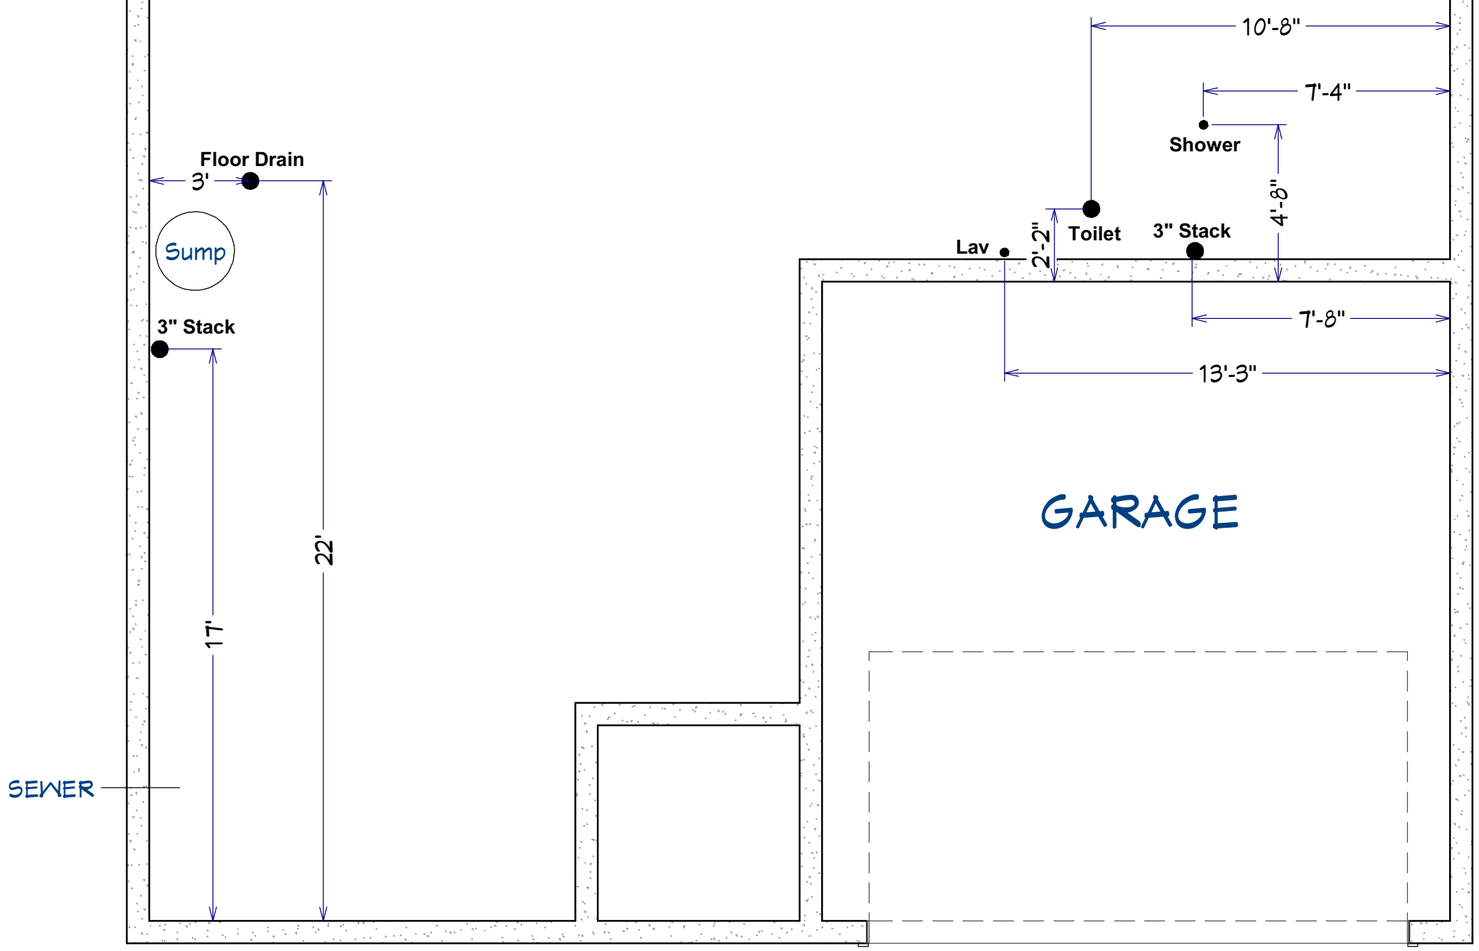
FINISHED BASEMENT AND BATHROOM
4" SEWERS
3" FLOOR DRAIN