VGT 644
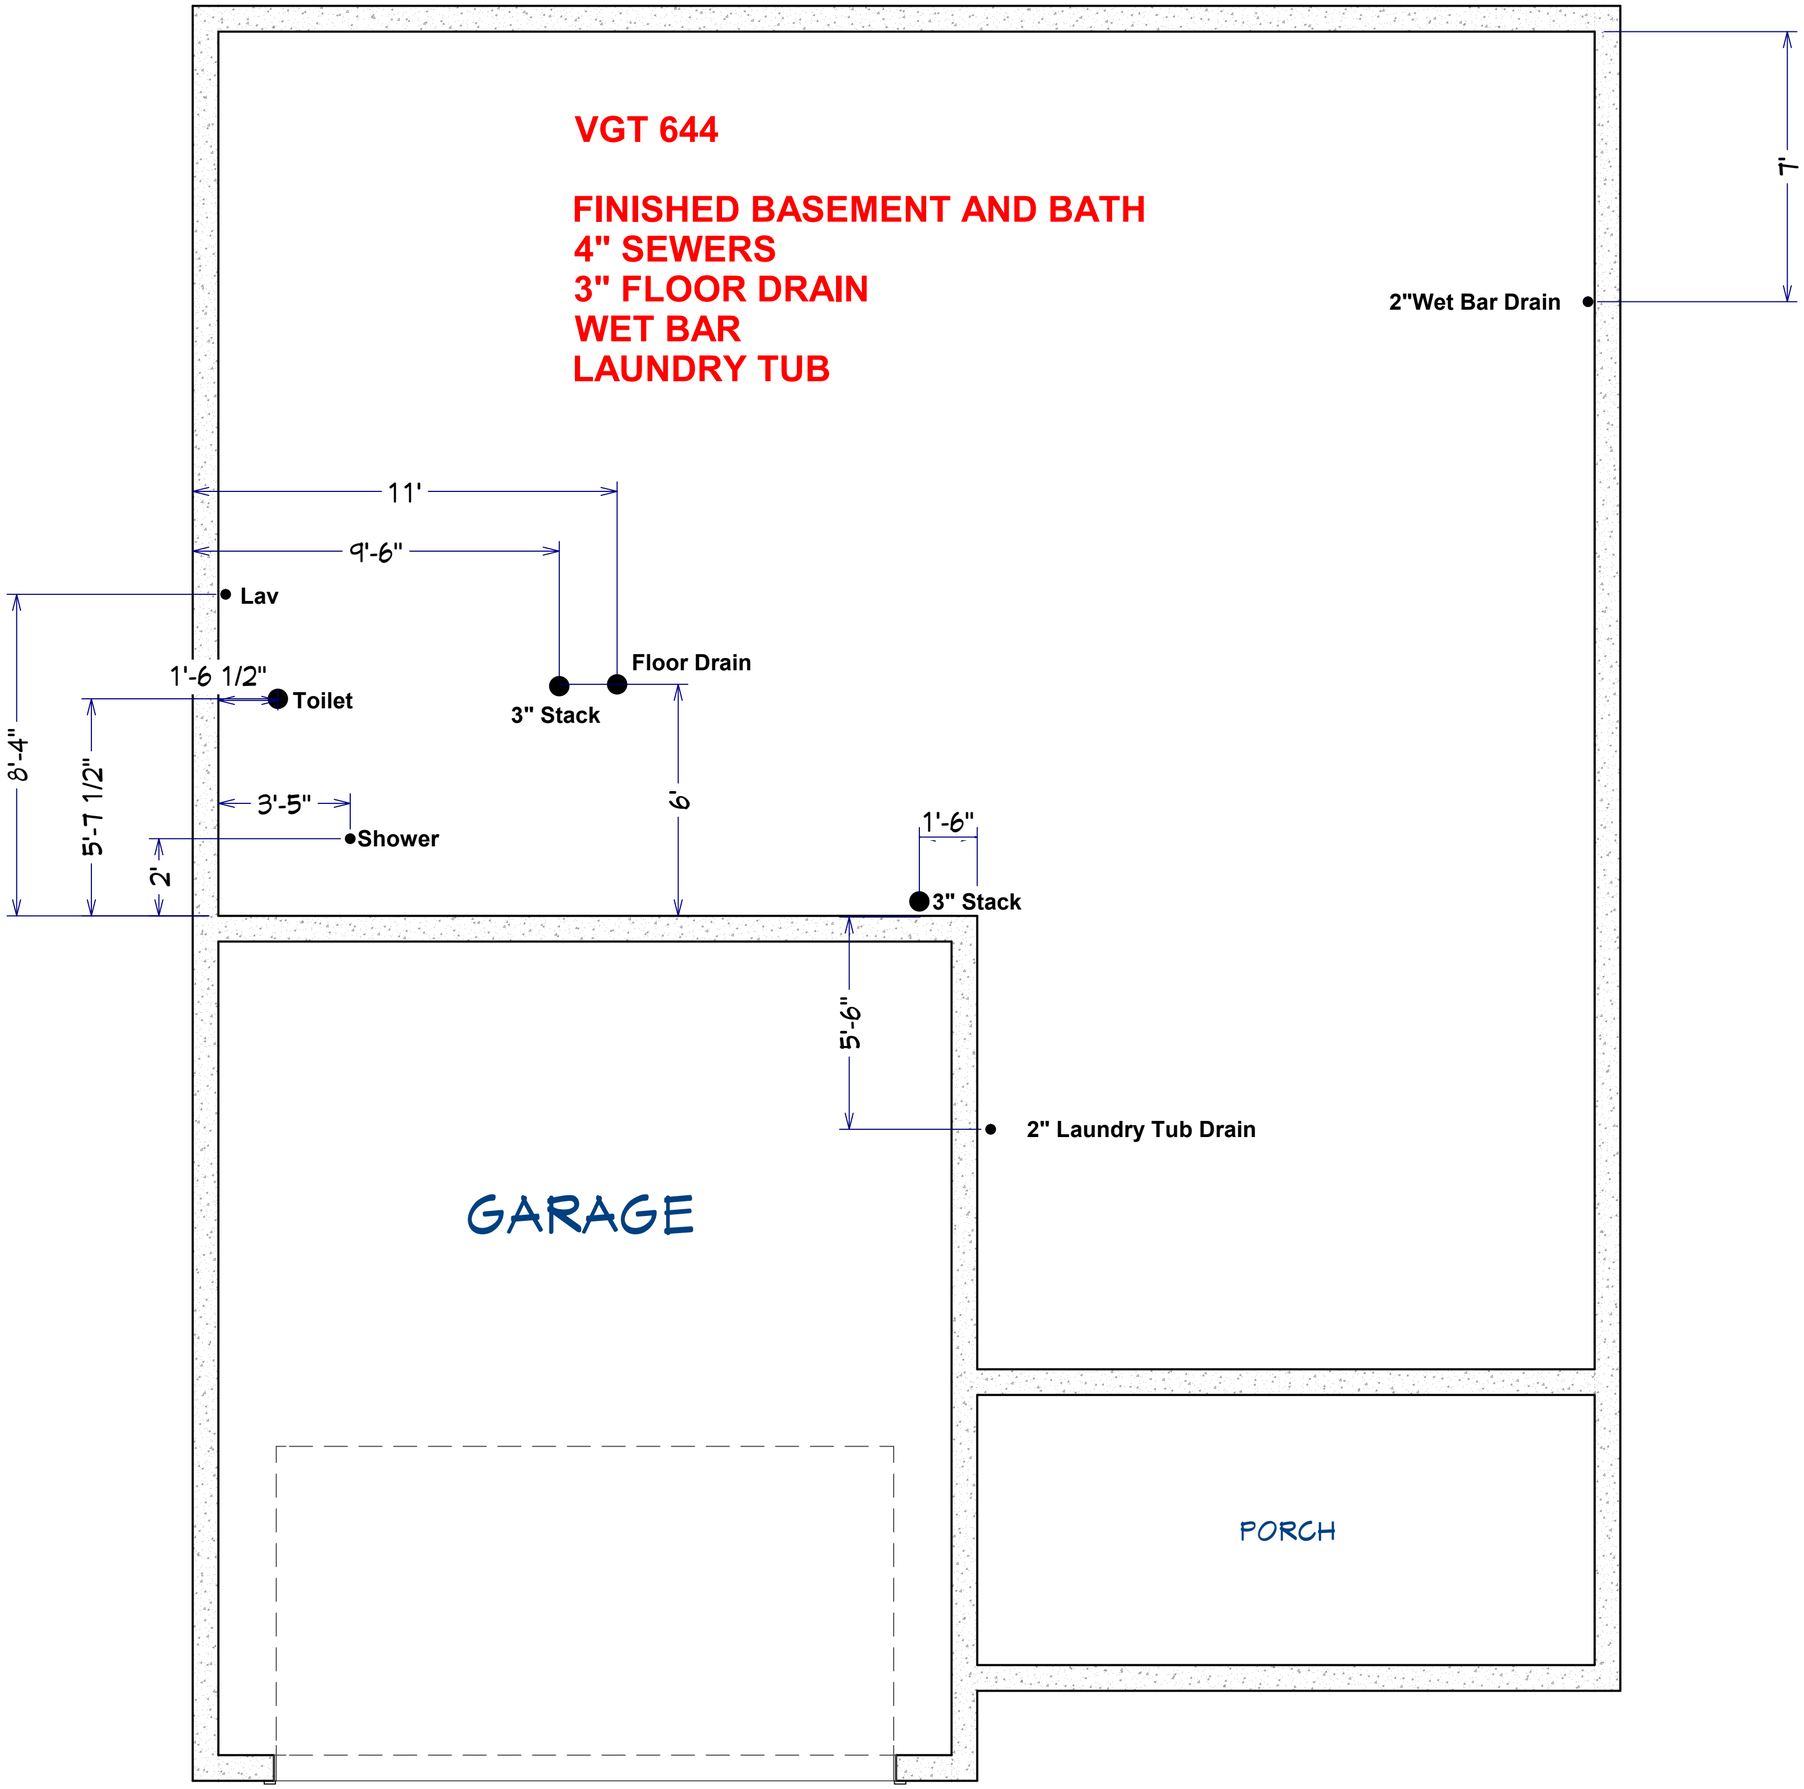
FINISHED BASEMENT AND BATH
4" SEWERS
3" FLOOR DRAIN
WET BAR
LAUNDRY TUB