VGT 728
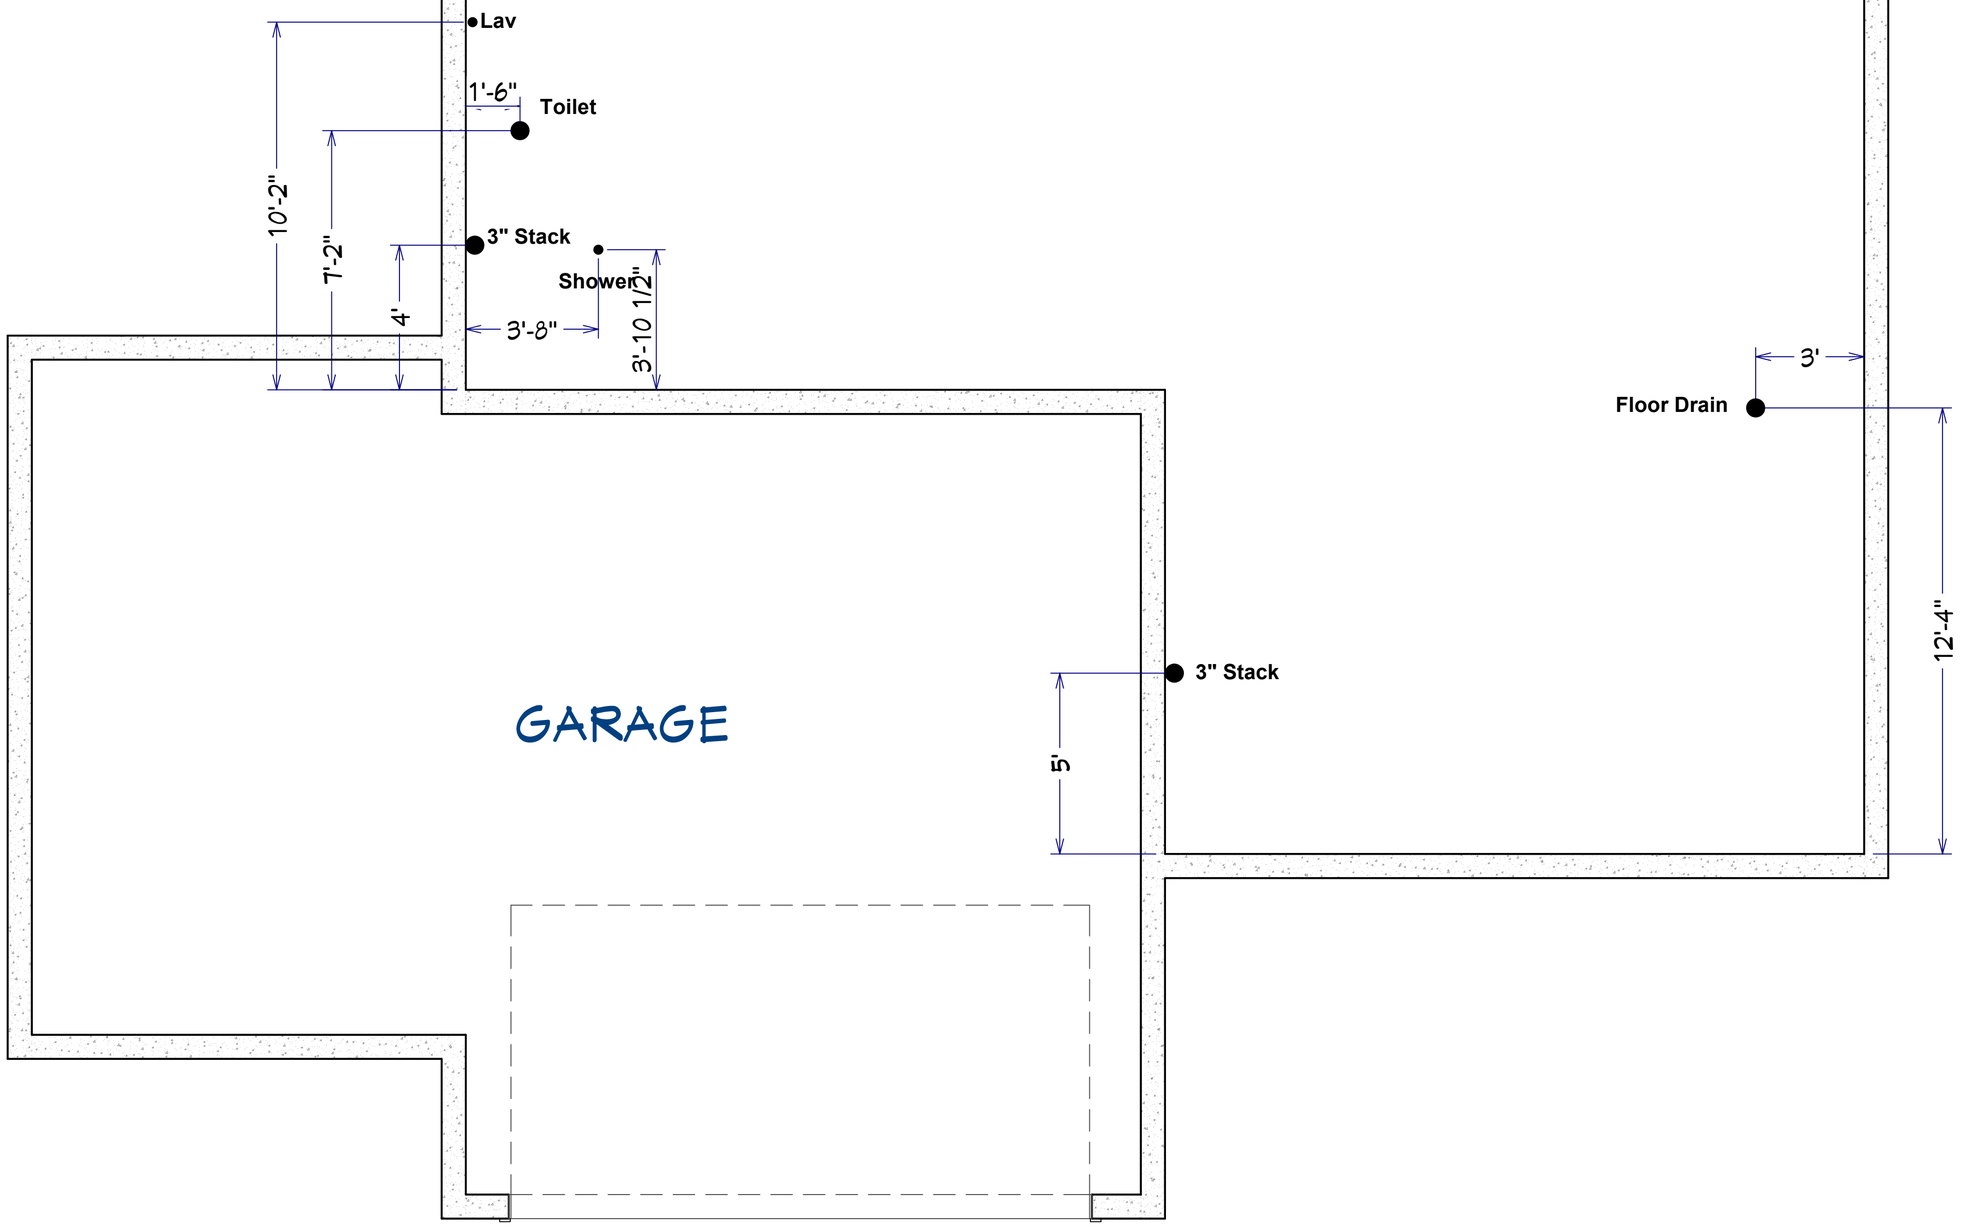
FINISHED BASEMENT
FINISHED BATHROOM
4" TO 1ST BRANCH
4" SEWERS
3" FLOOR DRAIN